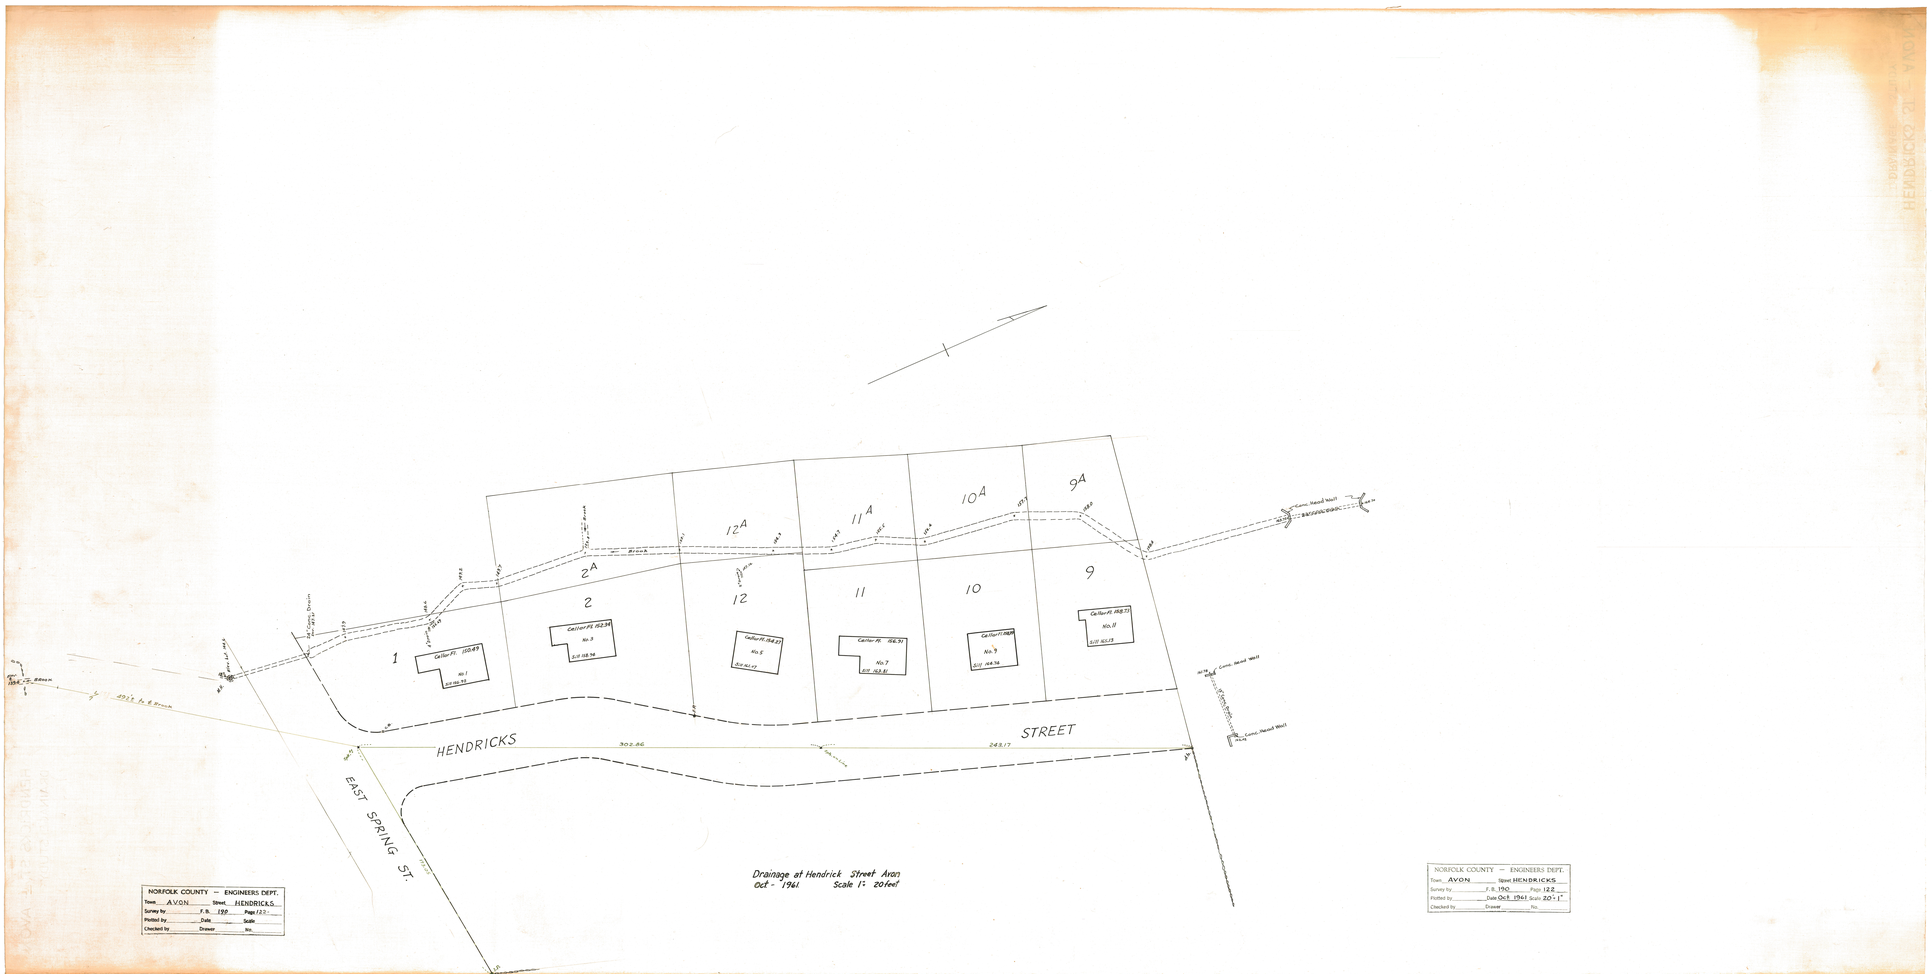

Drainage at Hendrick Street Avon
Oct - 1941 Scale 1: 20 feet

NORFOLK COUNTY — ENGINEERS DEPT.
Town AVON Street HENDRICKS
Survey by _____ F. B. 190 Page 123
Plotted by _____ Date _____ Scale _____
Checked by _____ Drawer _____ No. _____

NORFOLK COUNTY — ENGINEERS DEPT.
Town AVON Street HENDRICKS
Survey by _____ F. B. 190 Page 122
Plotted by _____ Date Oct. 1941 Scale 20'=1"
Checked by _____ Drawer _____ No. _____