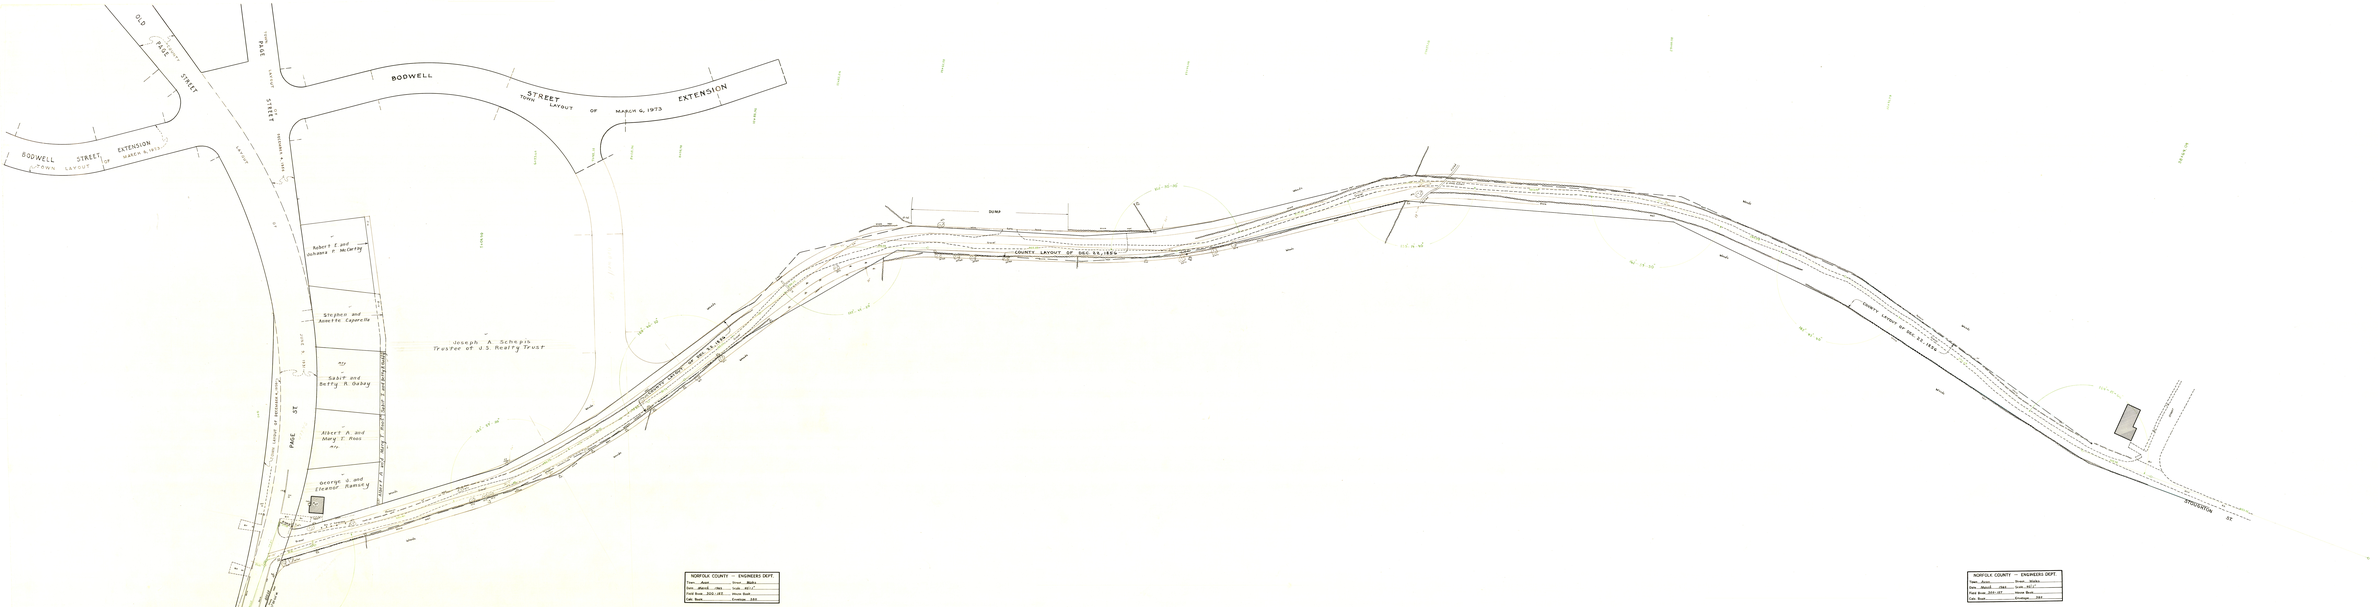

NORFOLK COUNTY — ENGINEERS DEPT.
Town: Avon Street: Page
Date: March 1961 Scale: 1" = 40'
Field Book: 205-181 Plan Book:
Calc. Book: Drawings: 283

NORFOLK COUNTY — ENGINEERS DEPT.
Town: Avon Street: Page
Date: March 1961 Scale: 1" = 40'
Field Book: 205-181 Plan Book:
Calc. Book: Drawings: 283