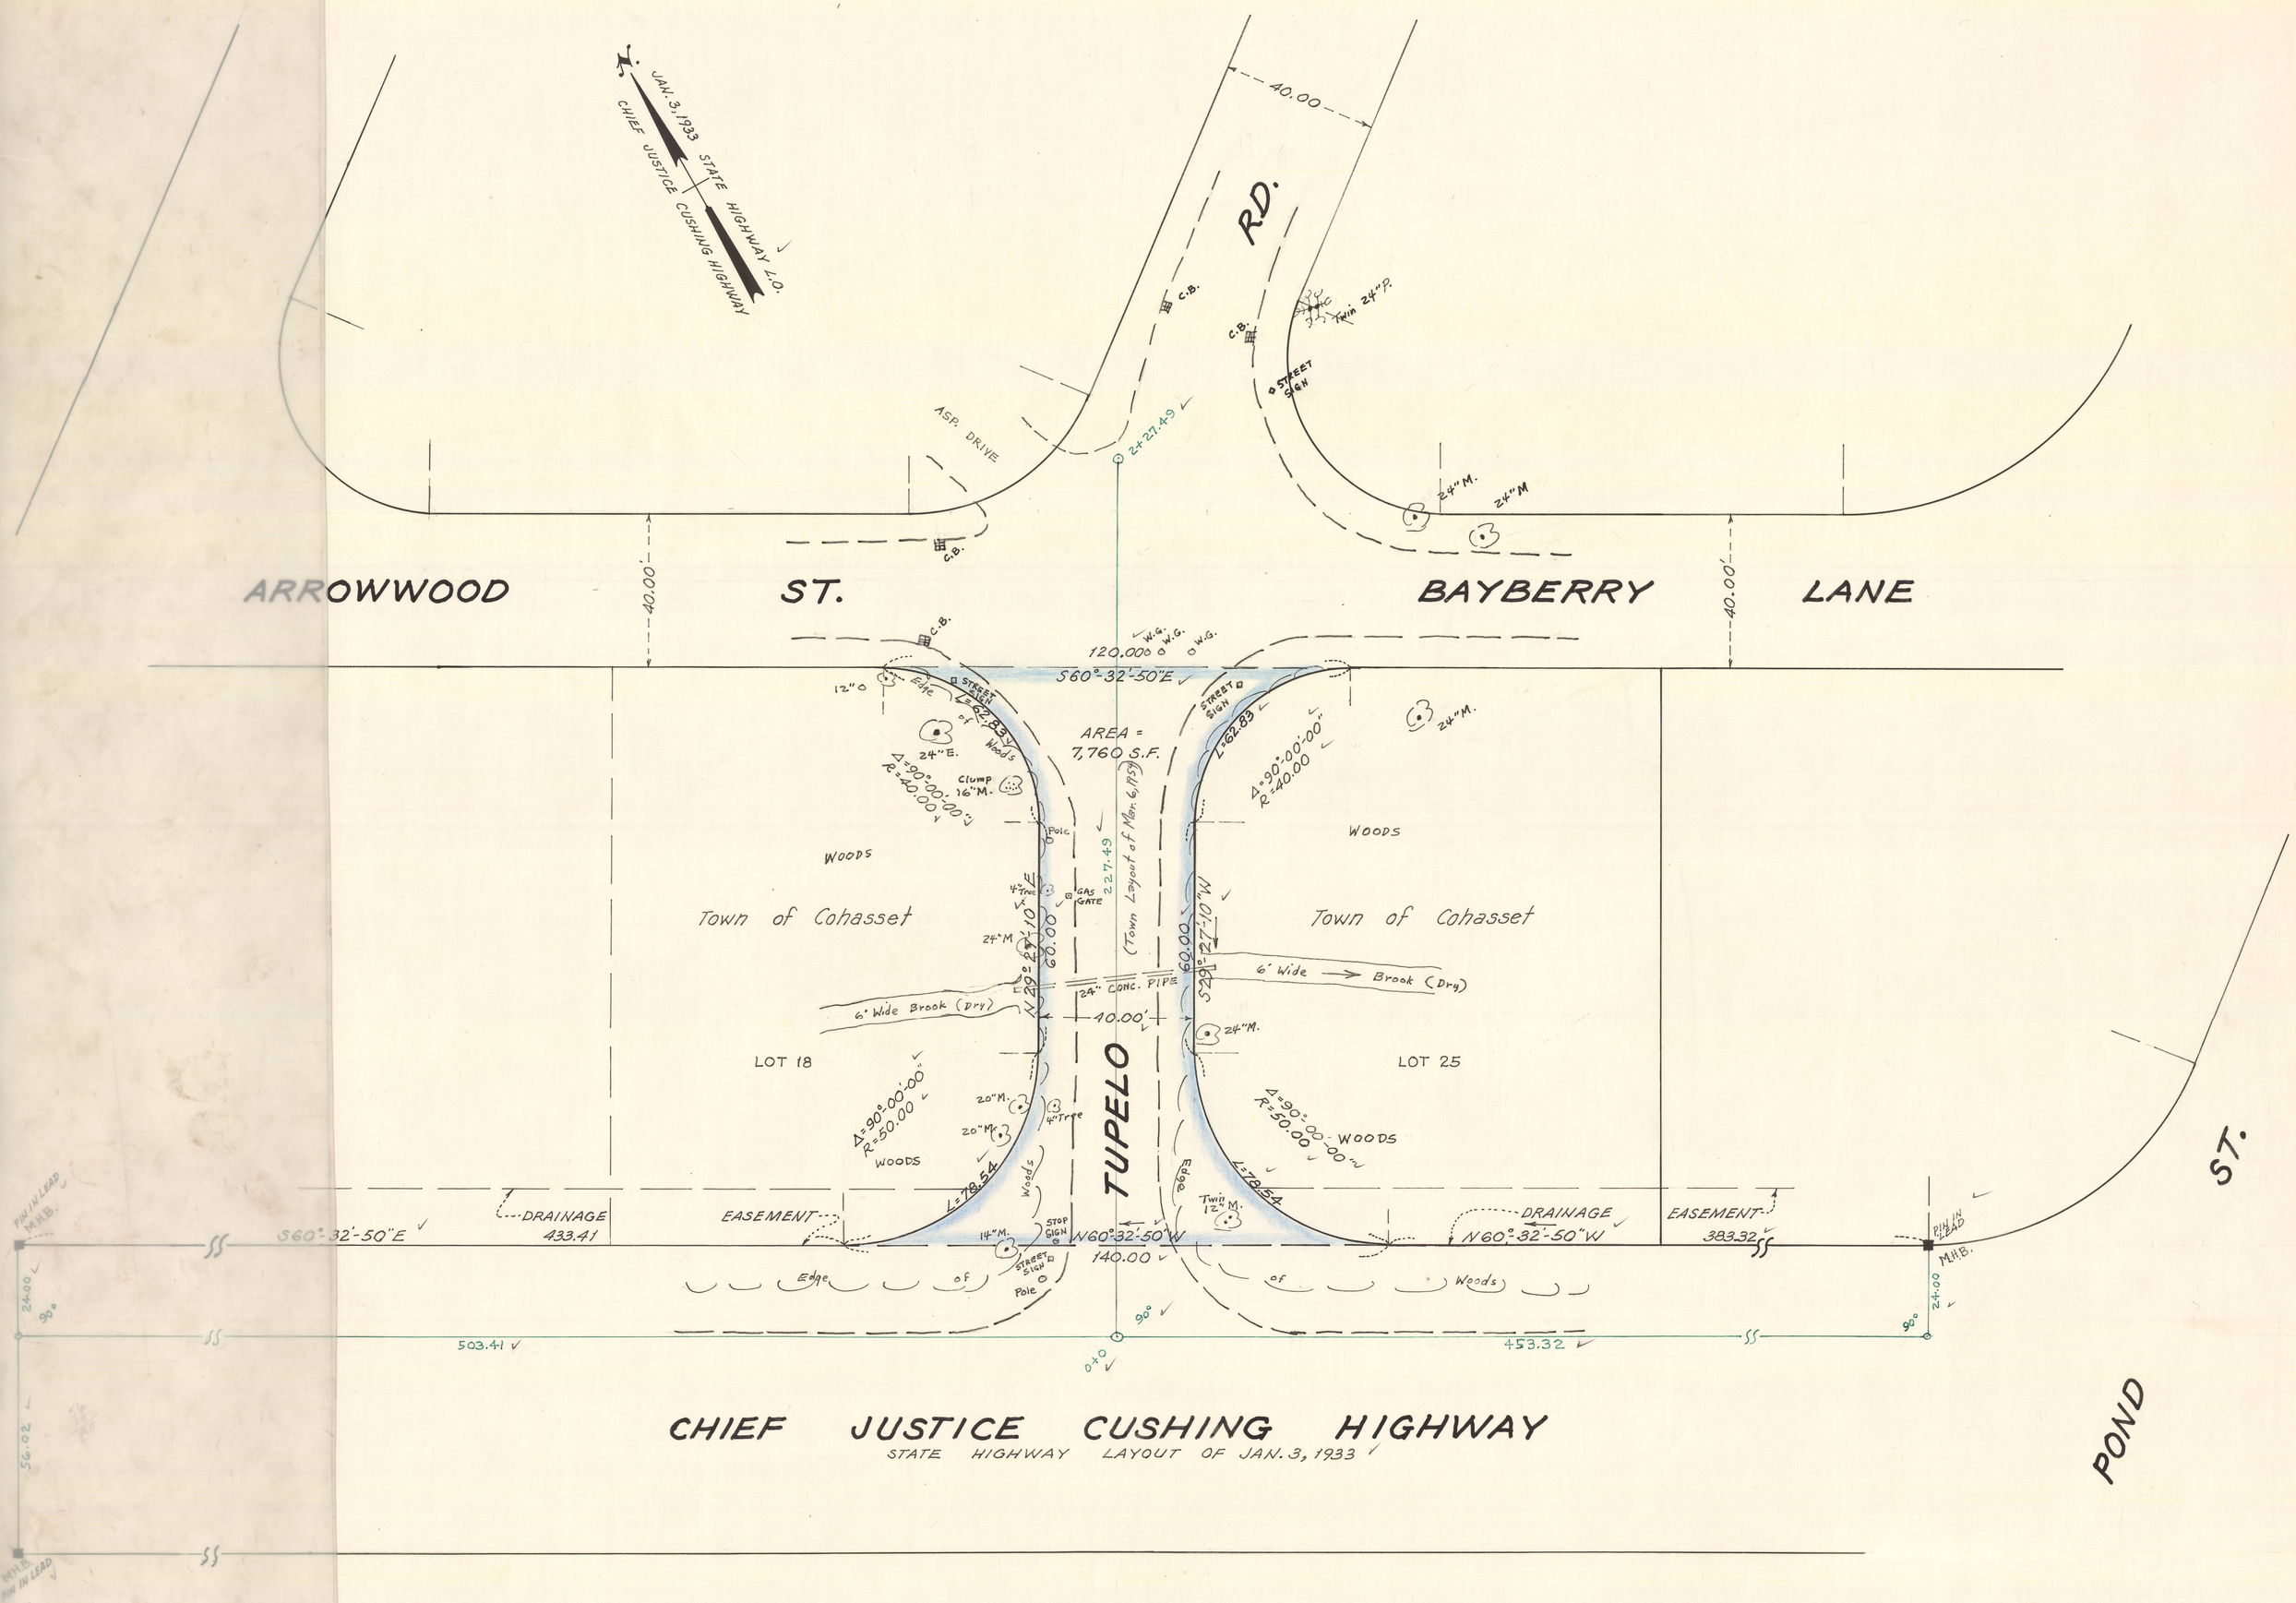

CHIEF JUSTICE CUSHING HIGHWAY

STATE HIGHWAY LAYOUT OF JAN. 3, 1933

NORFOLK COUNTY — ENGINEERS DEPT.	
Town COHASSET	Street TUPELO RD.
Date AUG. 1987	Scale 1 INCH = 20 FEET
Field Book #492	House Book
Calc. Book	Envelope #777