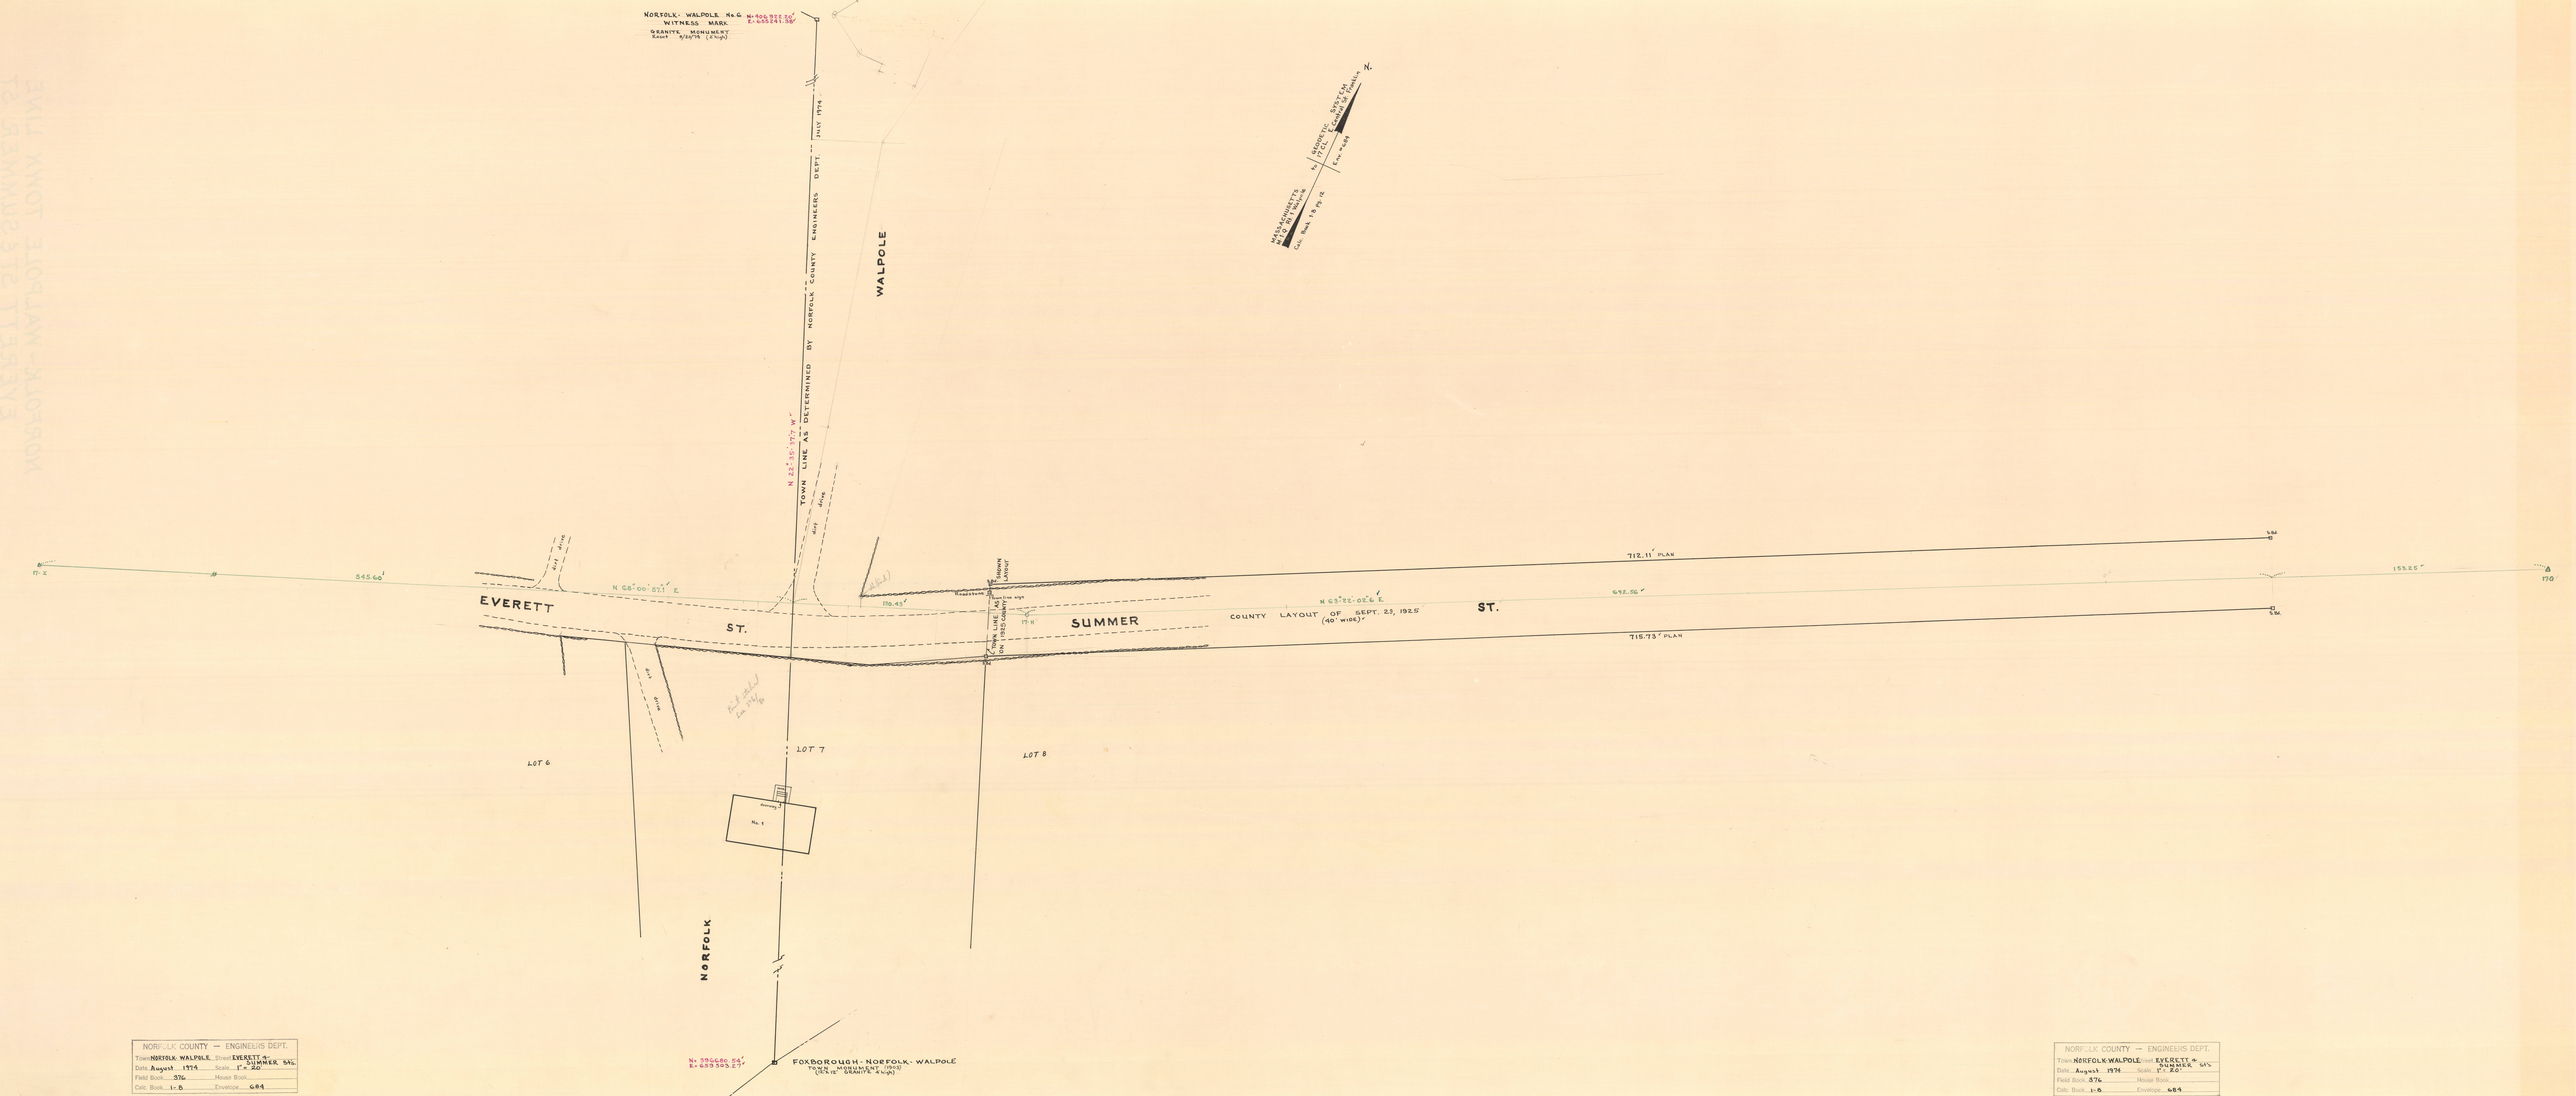

NORFOLK COUNTY — ENGINEERS DEPT.
Town NORFOLK, WALPOLE Street EVERETT & SUMMER Sts.
Date August 1914 Scale 1" = 20'
Field Book 376 House Book
Calc. Book 1-B Envelope 689

NORFOLK COUNTY — ENGINEERS DEPT.
Town NORFOLK-WALPOLE Street EVERETT & SUMMER Sts.
Date August 1914 Scale 1" = 20'
Field Book 376 House Book
Calc. Book 1-B Envelope 689

NORFOLK - WALPOLE TOWN LINE
EVERETT & SUMMER STS.