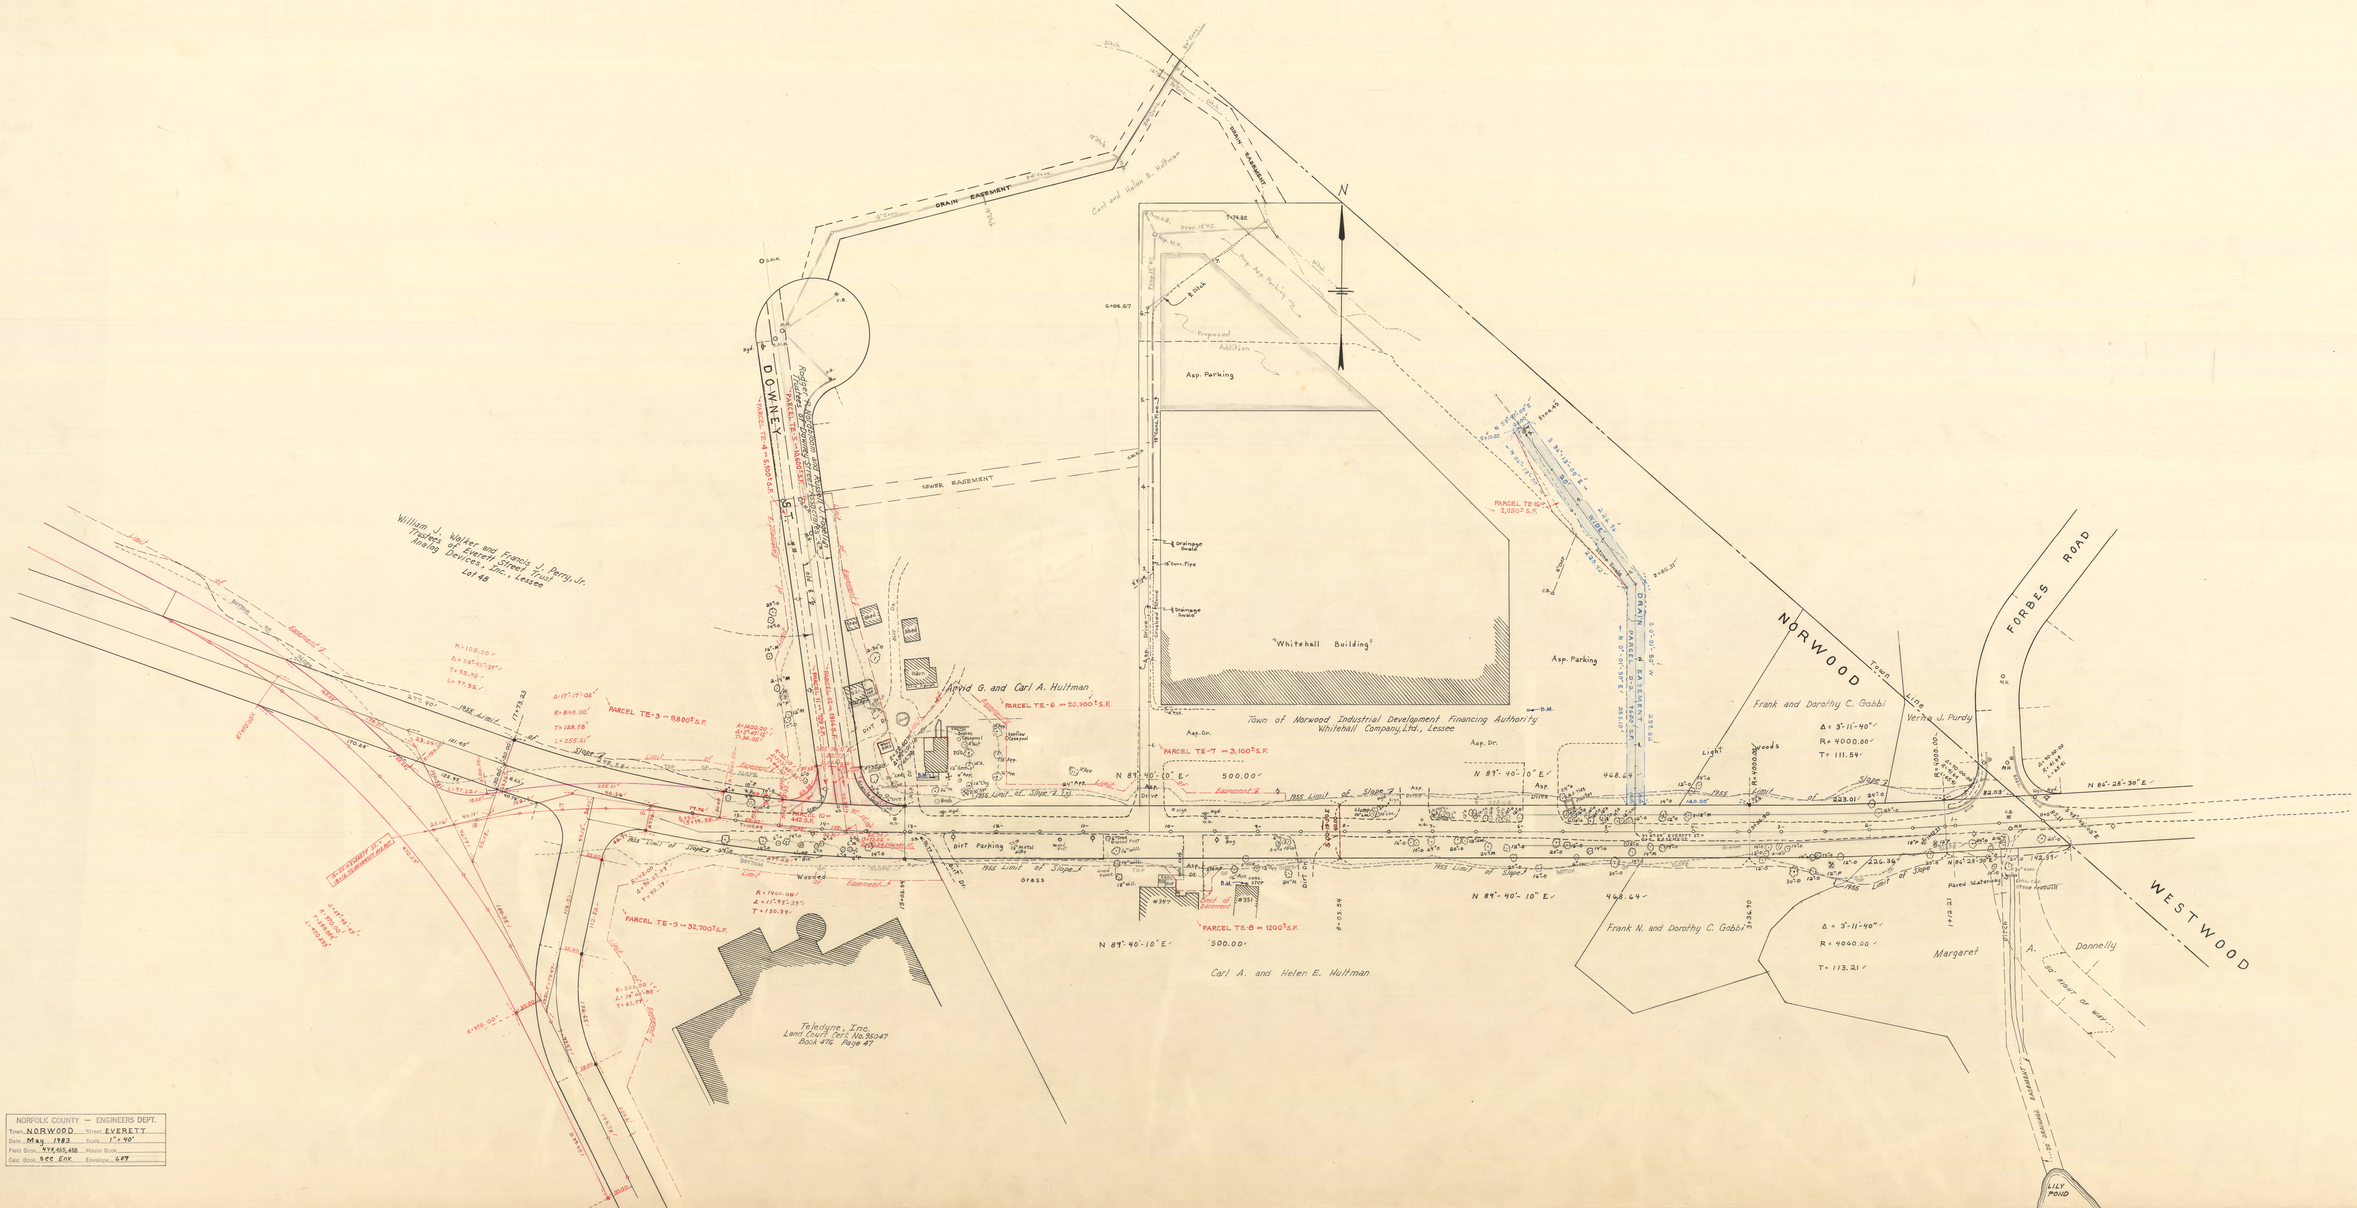
N
DRAIN EASEMENT
SEWER EASEMENT
DOWNEY
Carl and Helen E. Hultman
Proposed Addition
Asp. Parking
"Whitehall Building"
Town of Norwood Industrial Development Financing Authority
Whitehall Company, Ltd., Lessee
William J. Walter and Francis J. Perry, Jr.
Trustees of Everett Street Trust
Trading Devices, Inc., Lessee
Lot 48
David G. and Carl A. Hultman
PARCEL TE-3 = 8800 S.F.
PARCEL TE-6 = 20,300 S.F.
PARCEL TE-7 = 3,100 S.F.
PARCEL TE-8 = 1200 S.F.
PARCEL TE-9 = 32,700 S.F.
PARCEL TE-4 = 2,050 S.F.
N 89°-40'-10" E
500.00
Carl A. and Helen E. Hultman
Teledyne, Inc.
Land Court Cert. No. 26047
Book 476 Page 47
Frank and Dorothy C. Gobbi
Verna J. Purdy
Frank N. and Dorothy C. Gobbi
Margaret A. Donnelly
NORWOOD
WESTWOOD
FORBES ROAD
Town Line
Slope
Pass Limit of Slope
Grass
Weeds
Dirt Parking
Paved Waterway
Stone Revetment
LILY POND
NORFOLK COUNTY — ENGINEERS DEPT.
Town NORWOOD Street EVERETT
Date May 1983 Scale 1" = 40'
Field Book 474, 455, 458 House Book
Calc. Book SEE ENV. Envelope 587