QUINCY
NO. 1 (3 Sheets)

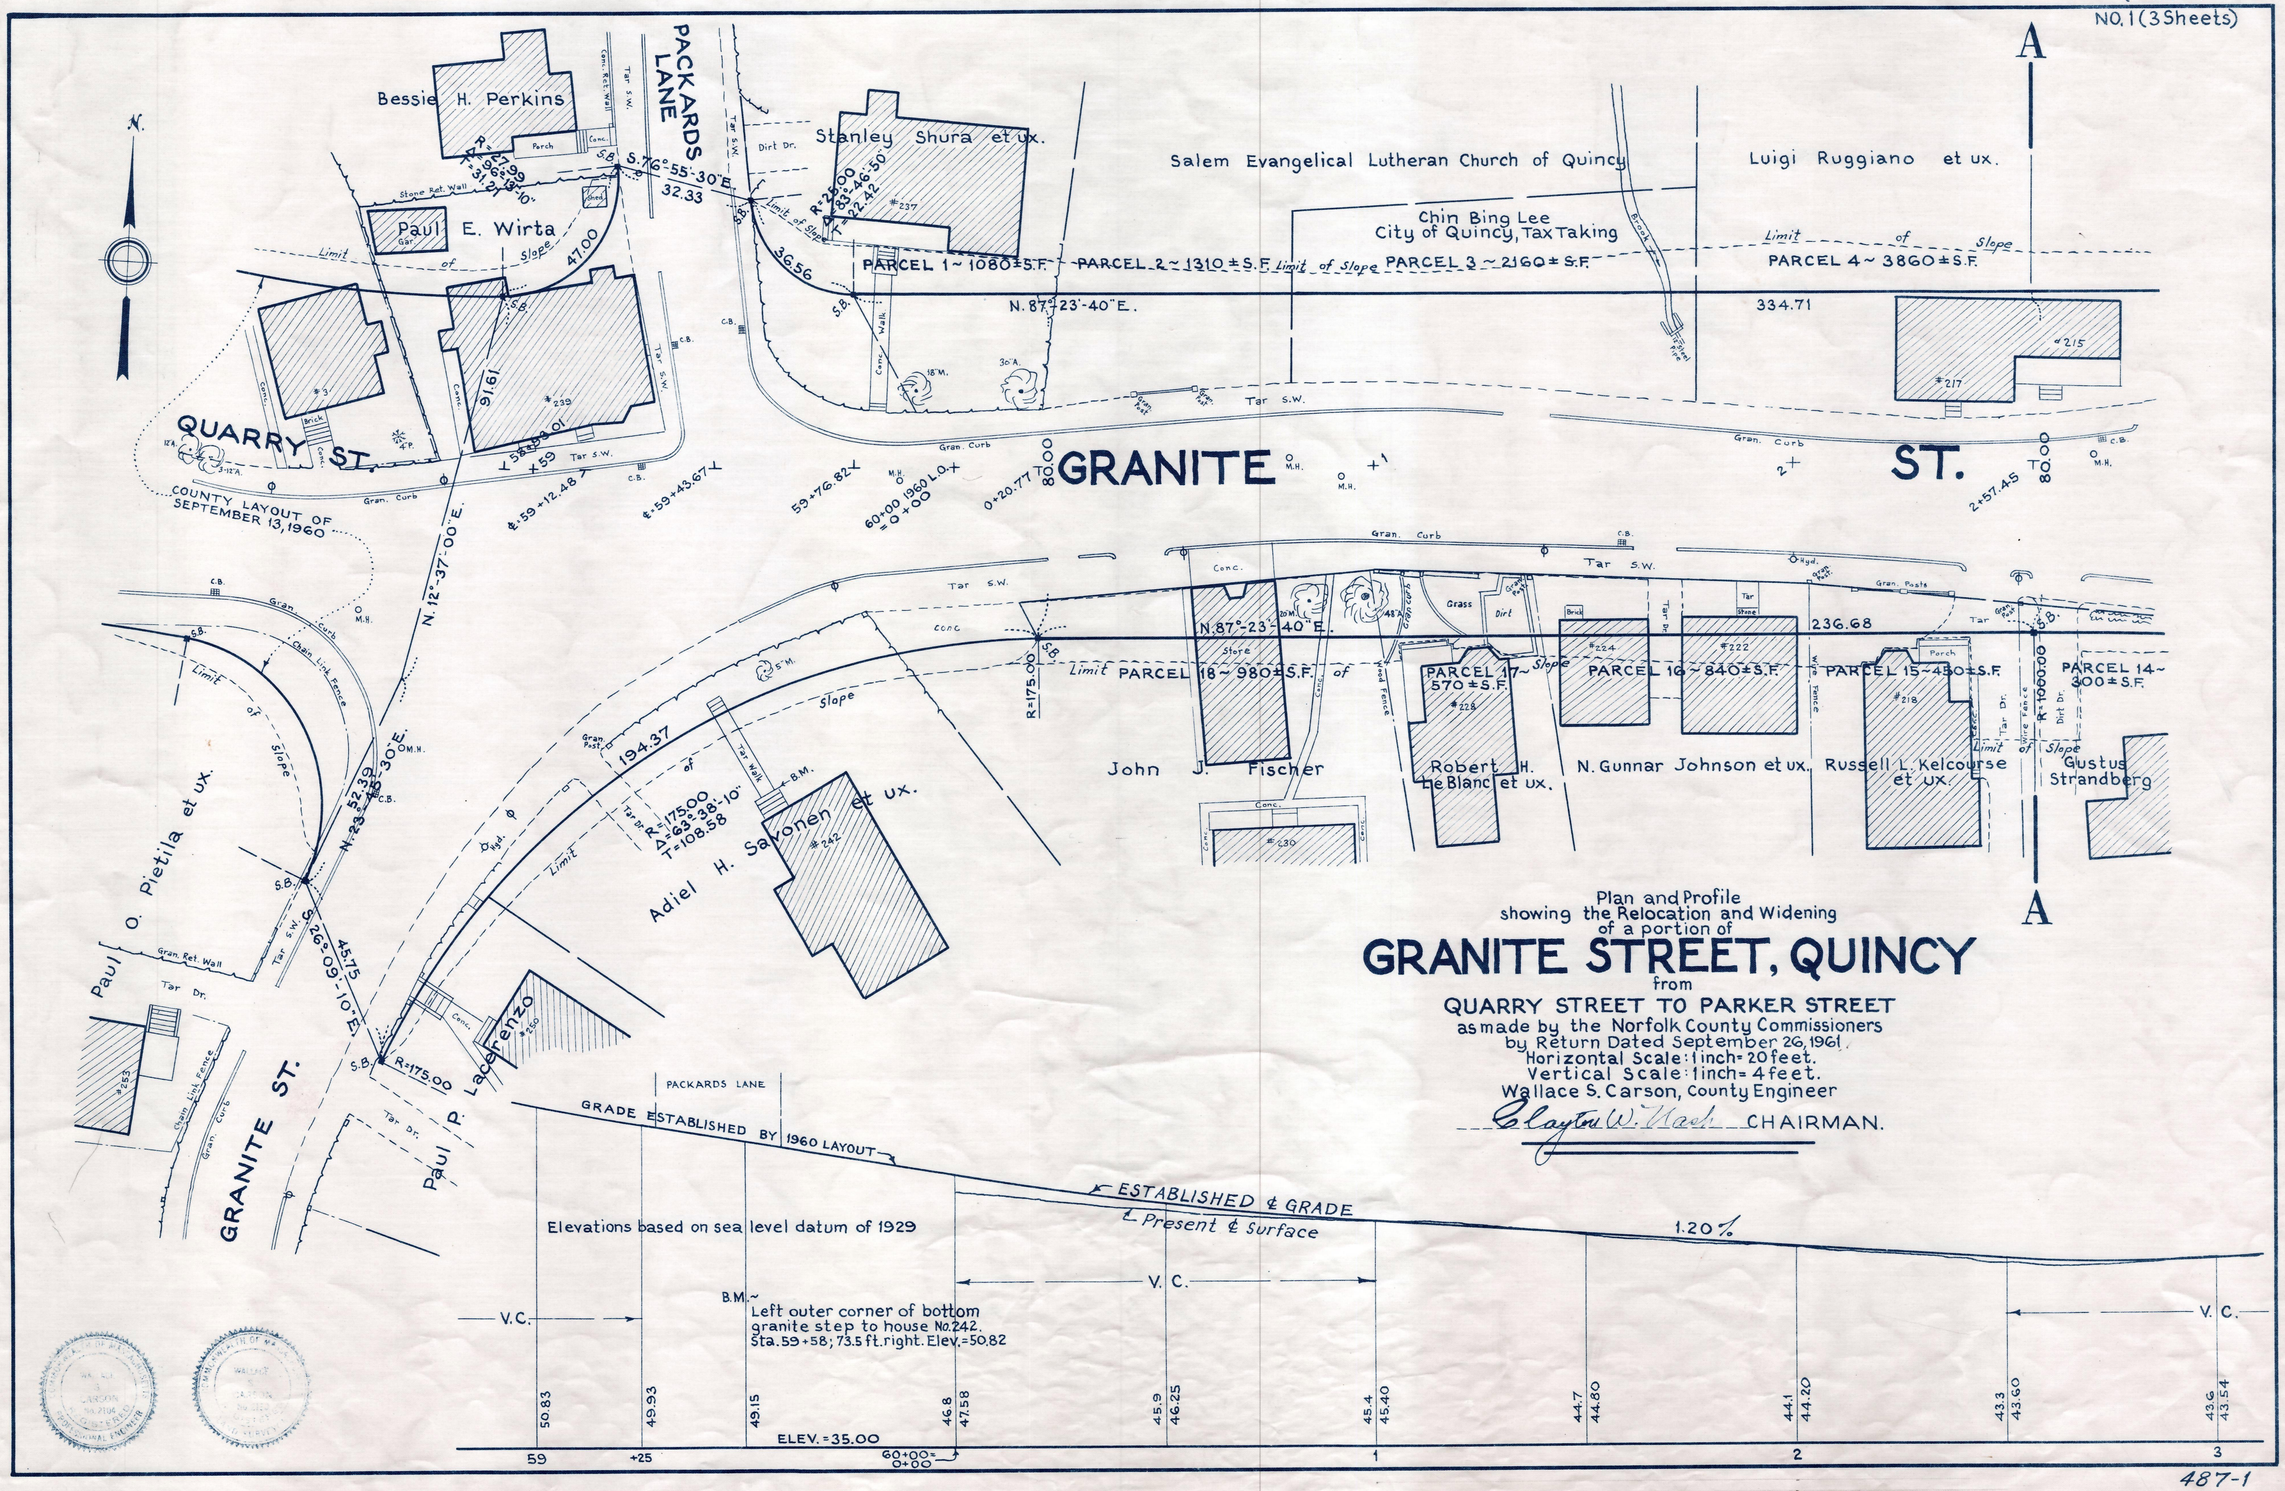

Plan and Profile
showing the Relocation and Widening
of a portion of

GRANITE STREET, QUINCY

from

QUARRY STREET TO PARKER STREET

as made by the Norfolk County Commissioners
by Return Dated September 26, 1961.
Horizontal Scale: 1 inch = 20 feet.
Vertical Scale: 1 inch = 4 feet.
Wallace S. Carson, County Engineer

Clayton W. Nash CHAIRMAN.

487-1

Date of Entry Aug. 27, 1962