NORFOLK
No.1 (2 Sheets)

Note: Poles indicated thus: ϕ

Plan and Profile
showing the Relocation and Widening of

SHEARS STREET, NORFOLK

between the

WRENTHAM TOWN LINE AND NORTH STREET

as made by the Norfolk County Commissioners
by Return dated March 23, 1943.
Horizontal Scale: 1 inch = 40 feet.
Vertical Scale: 1 inch = 8 feet.
Wallace S. Carson, County Engineer.

Frederick A. J. Sarett CHAIRMAN.

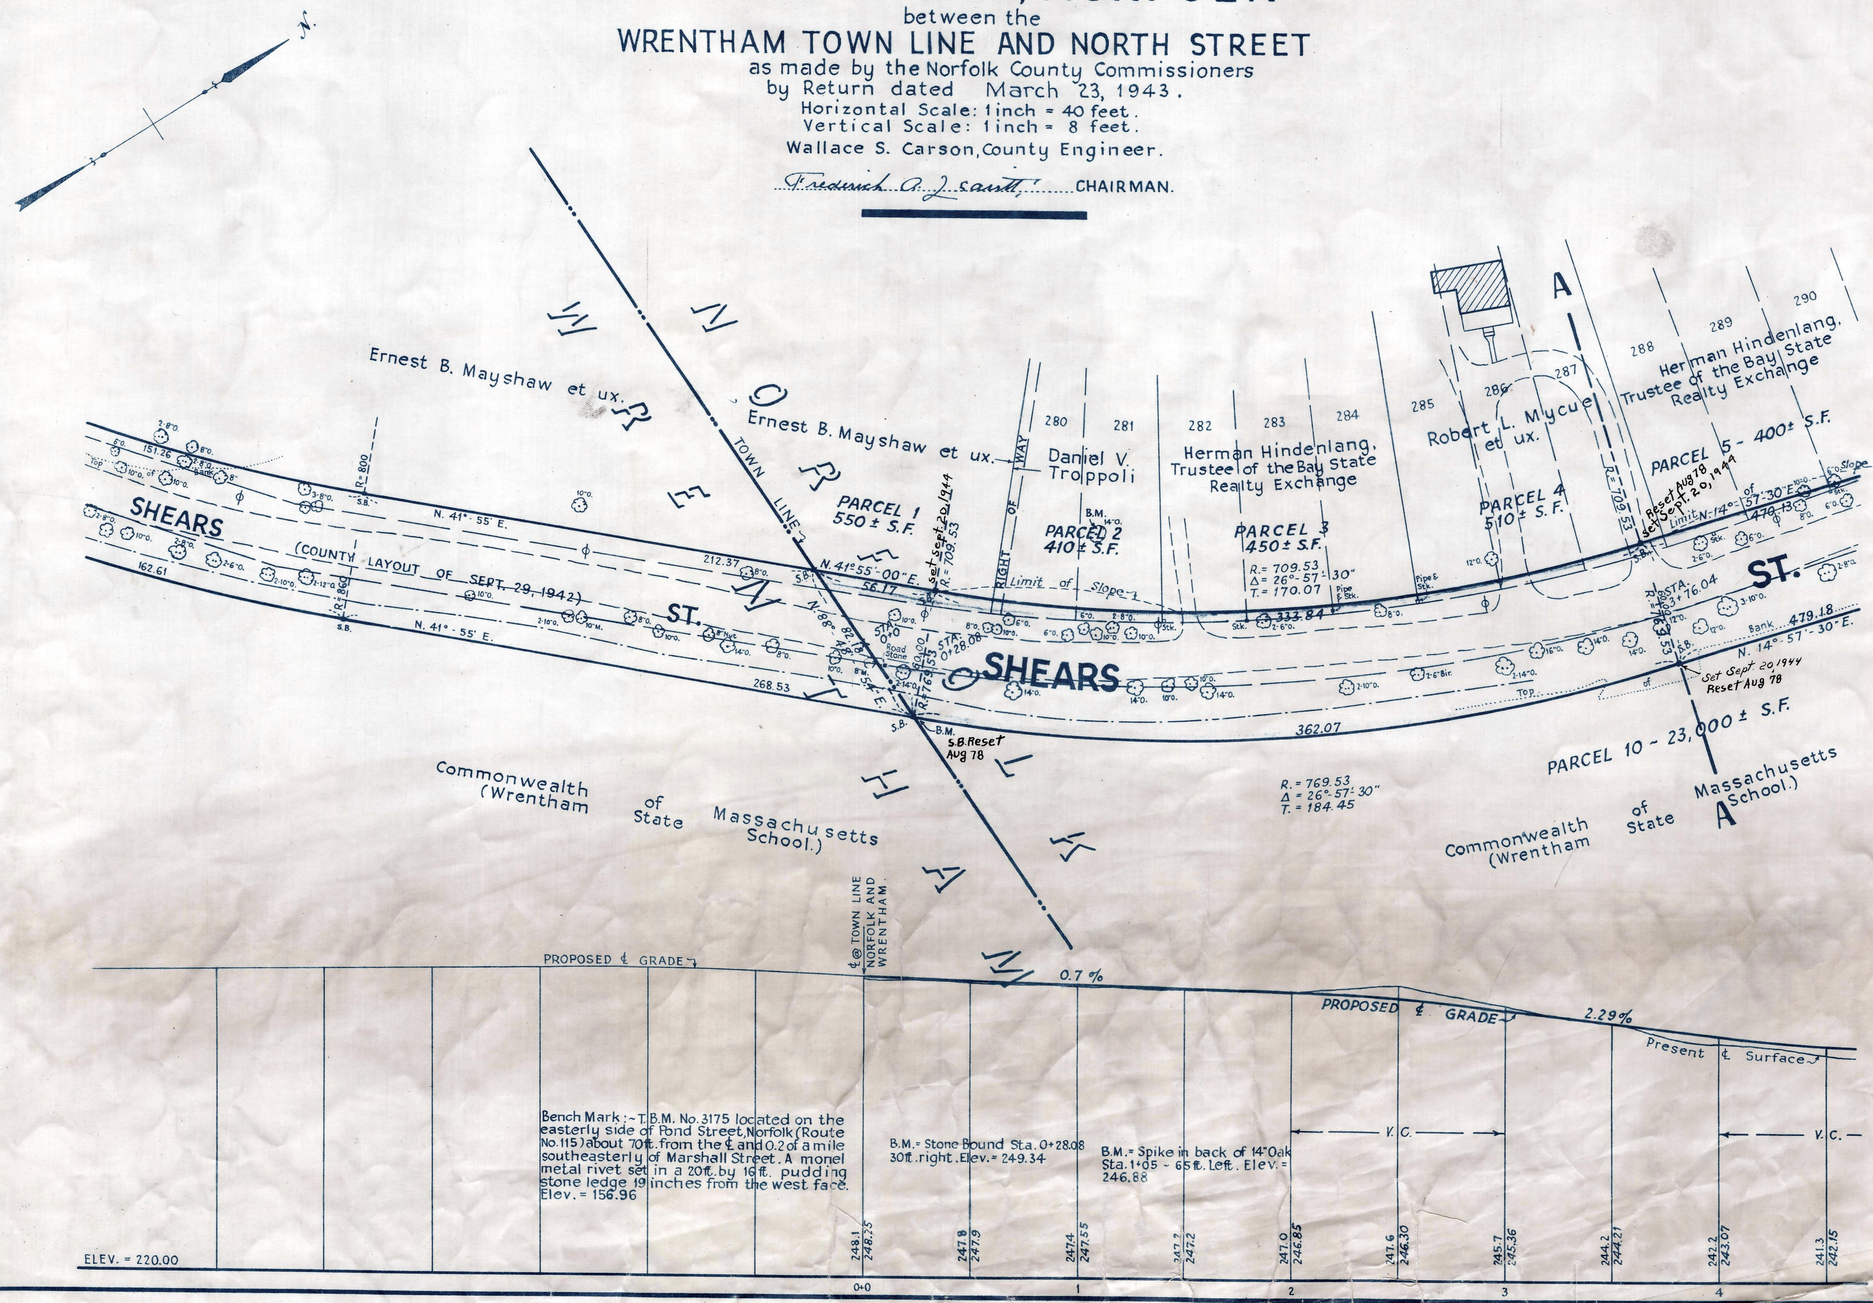

299-1

Date of Entry Aug. 12, 1943.