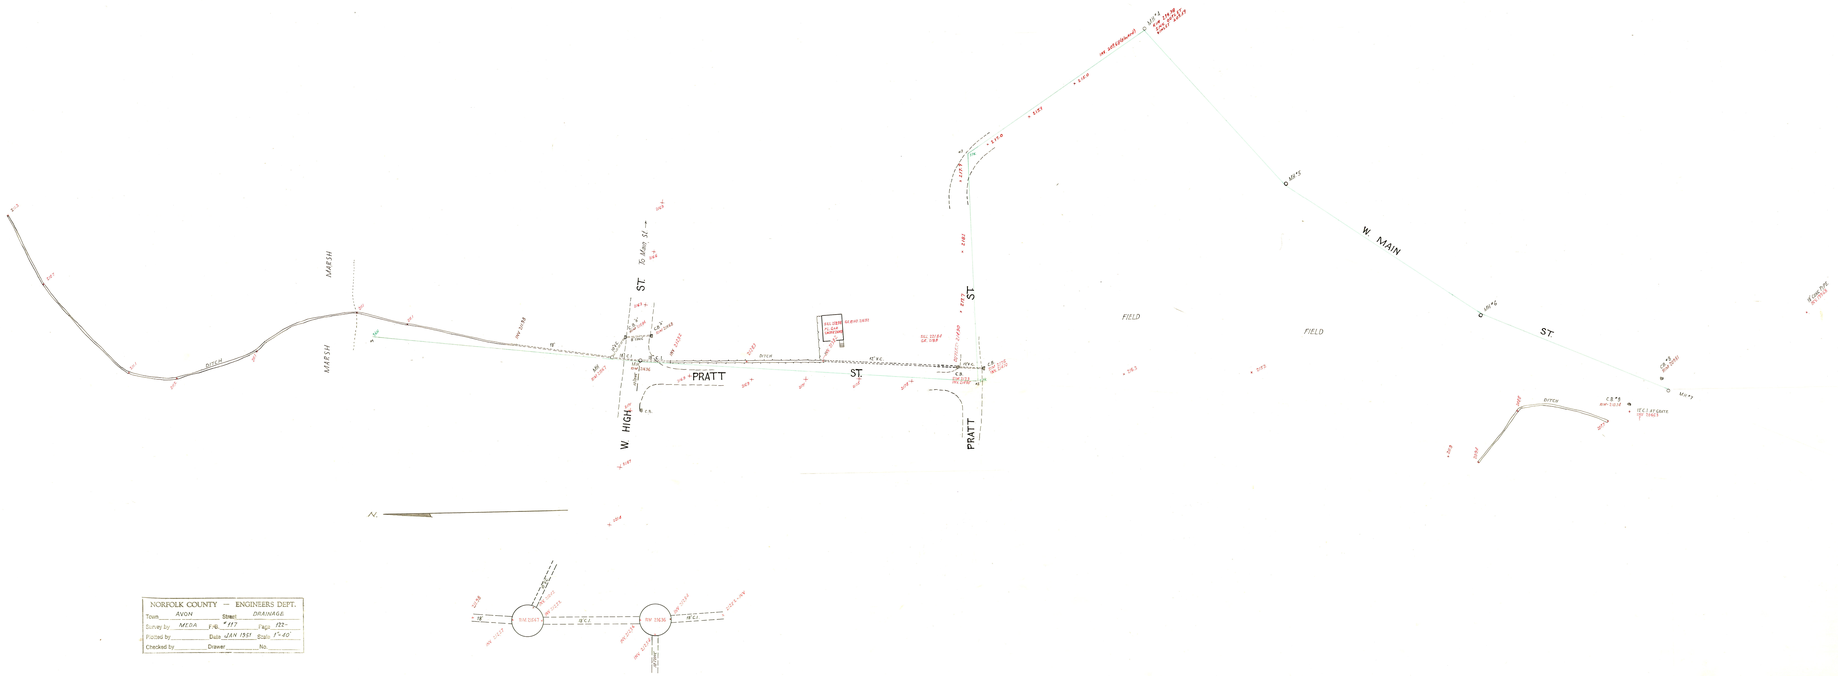

NORFOLK COUNTY — ENGINEERS DEPT.			
Town AVON	Street DRAINAGE		
Survey by MEDA	File # 117	Page 122	
Plotted by	Date JAN 1951	Scale 1"=40'	
Checked by	Drawer	No.	