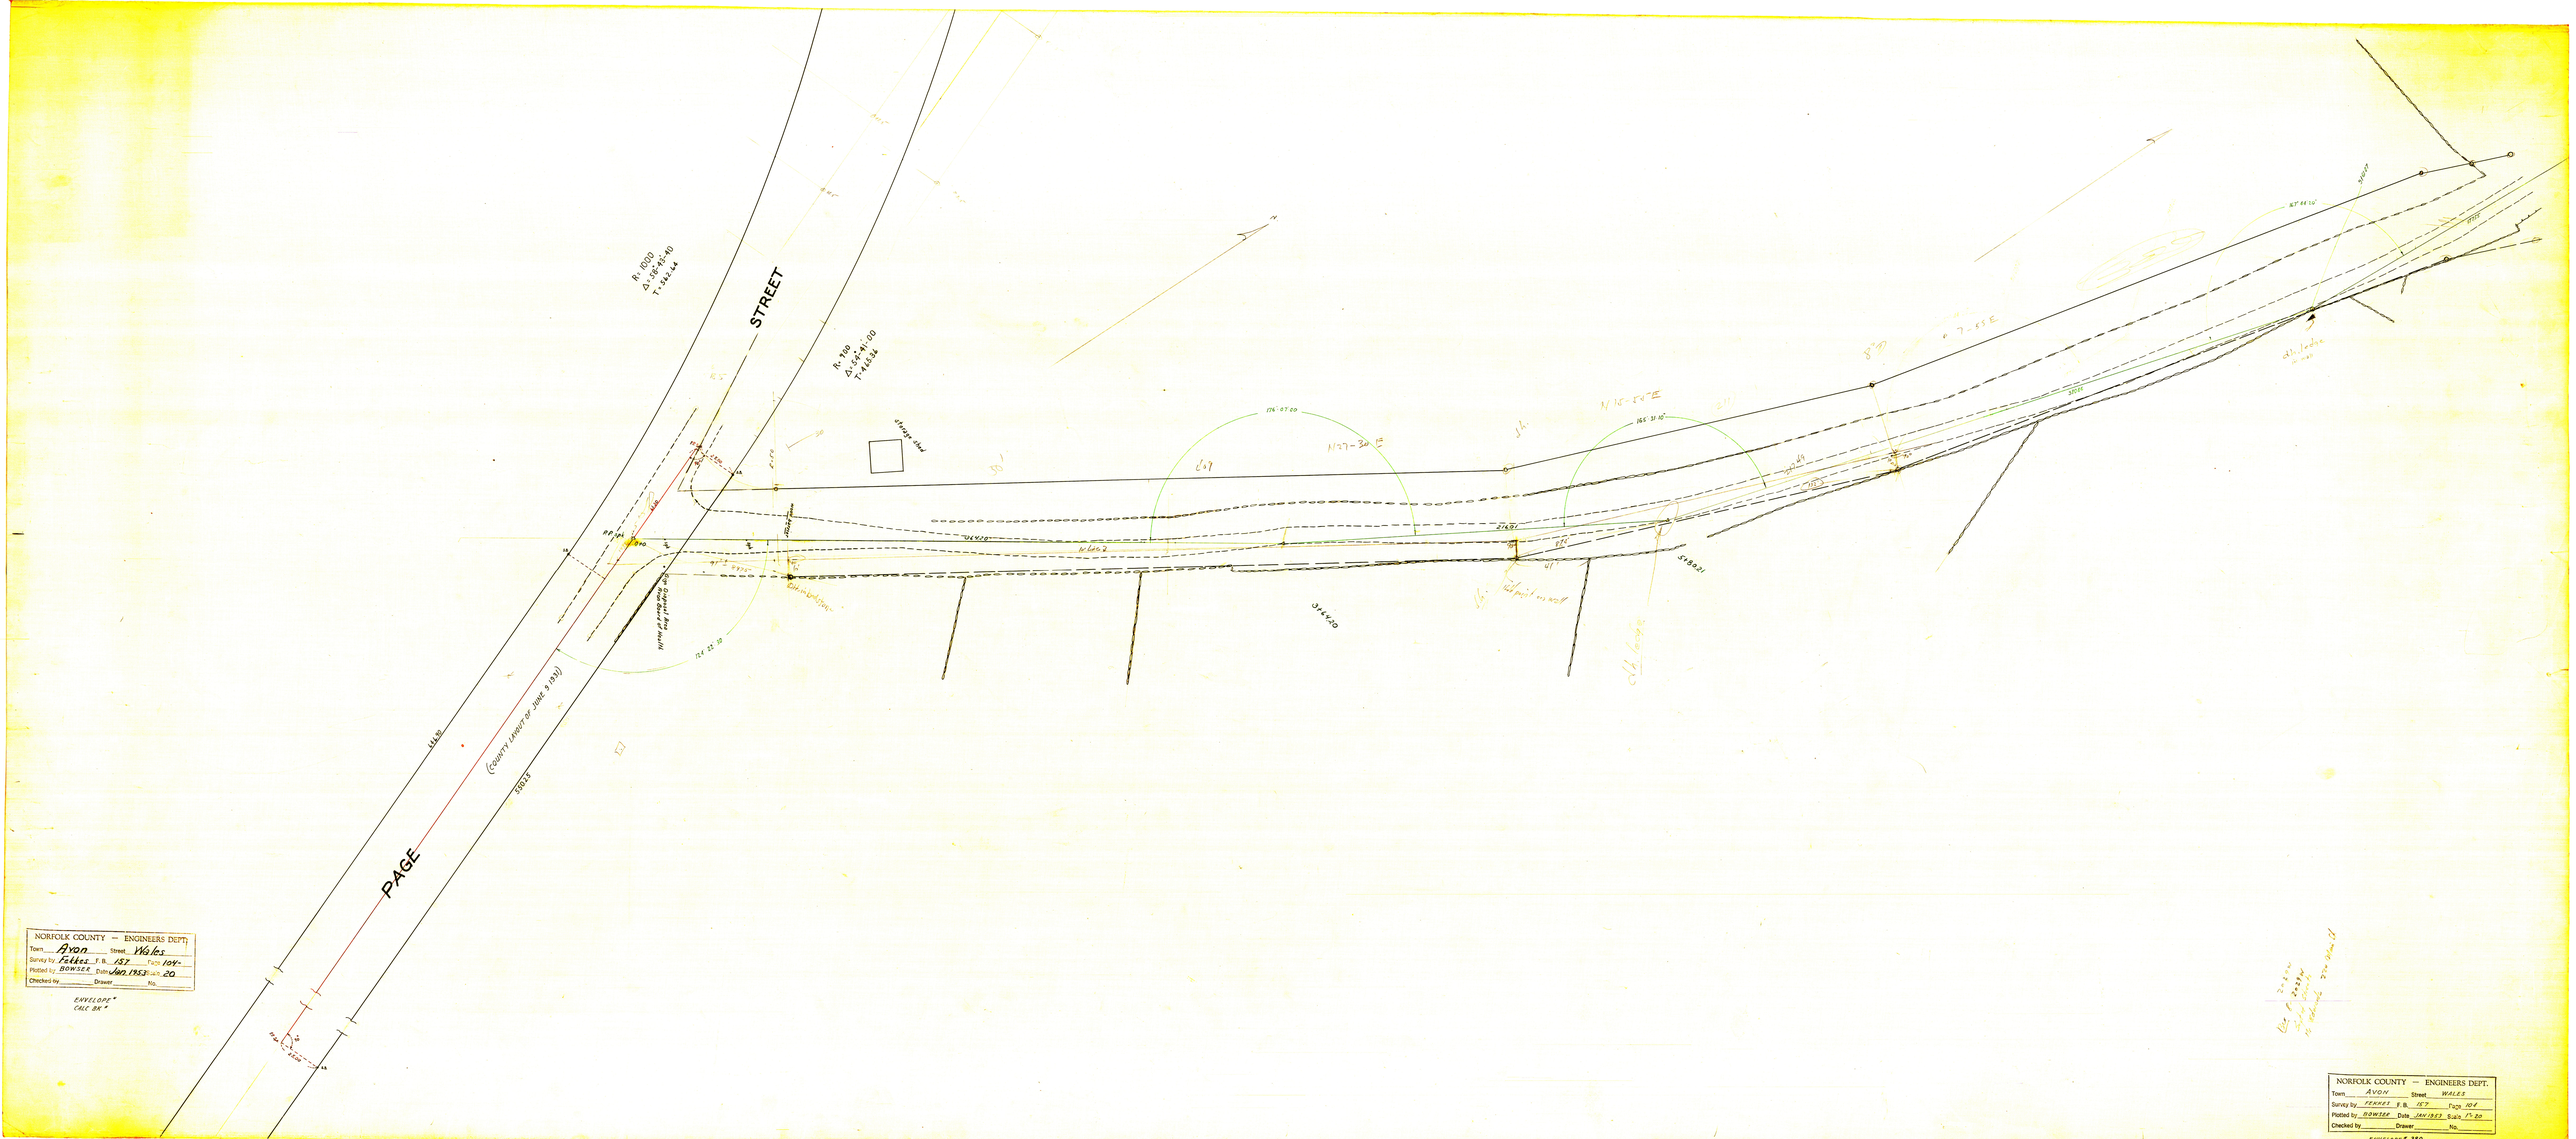
STREET
PAGE
(COUNTY LAYOUT OF JUNE 3 1931)
R = 600
Δ = 58°42'40"
T = 340.44
R = 180
Δ = 44°41'00"
T = 73.834
storage shed
N 27°-30' E
N 16°-55' E
S 18°21'
S 44°20'
athletic field
NORFOLK COUNTY — ENGINEERS DEPT.
Town AVON Street WALES
Survey by FERRES F.B. 157 Page 104
Plotted by BOWSER Date JAN 1953 Scale 1" = 20
Checked by Drawer No.
"ENVELOPE" CALC BK"
NORFOLK COUNTY — ENGINEERS DEPT.
Town AVON Street WALES
Survey by FERRES F.B. 157 Page 104
Plotted by BOWSER Date JAN 1953 Scale 1" = 20
Checked by Drawer No.