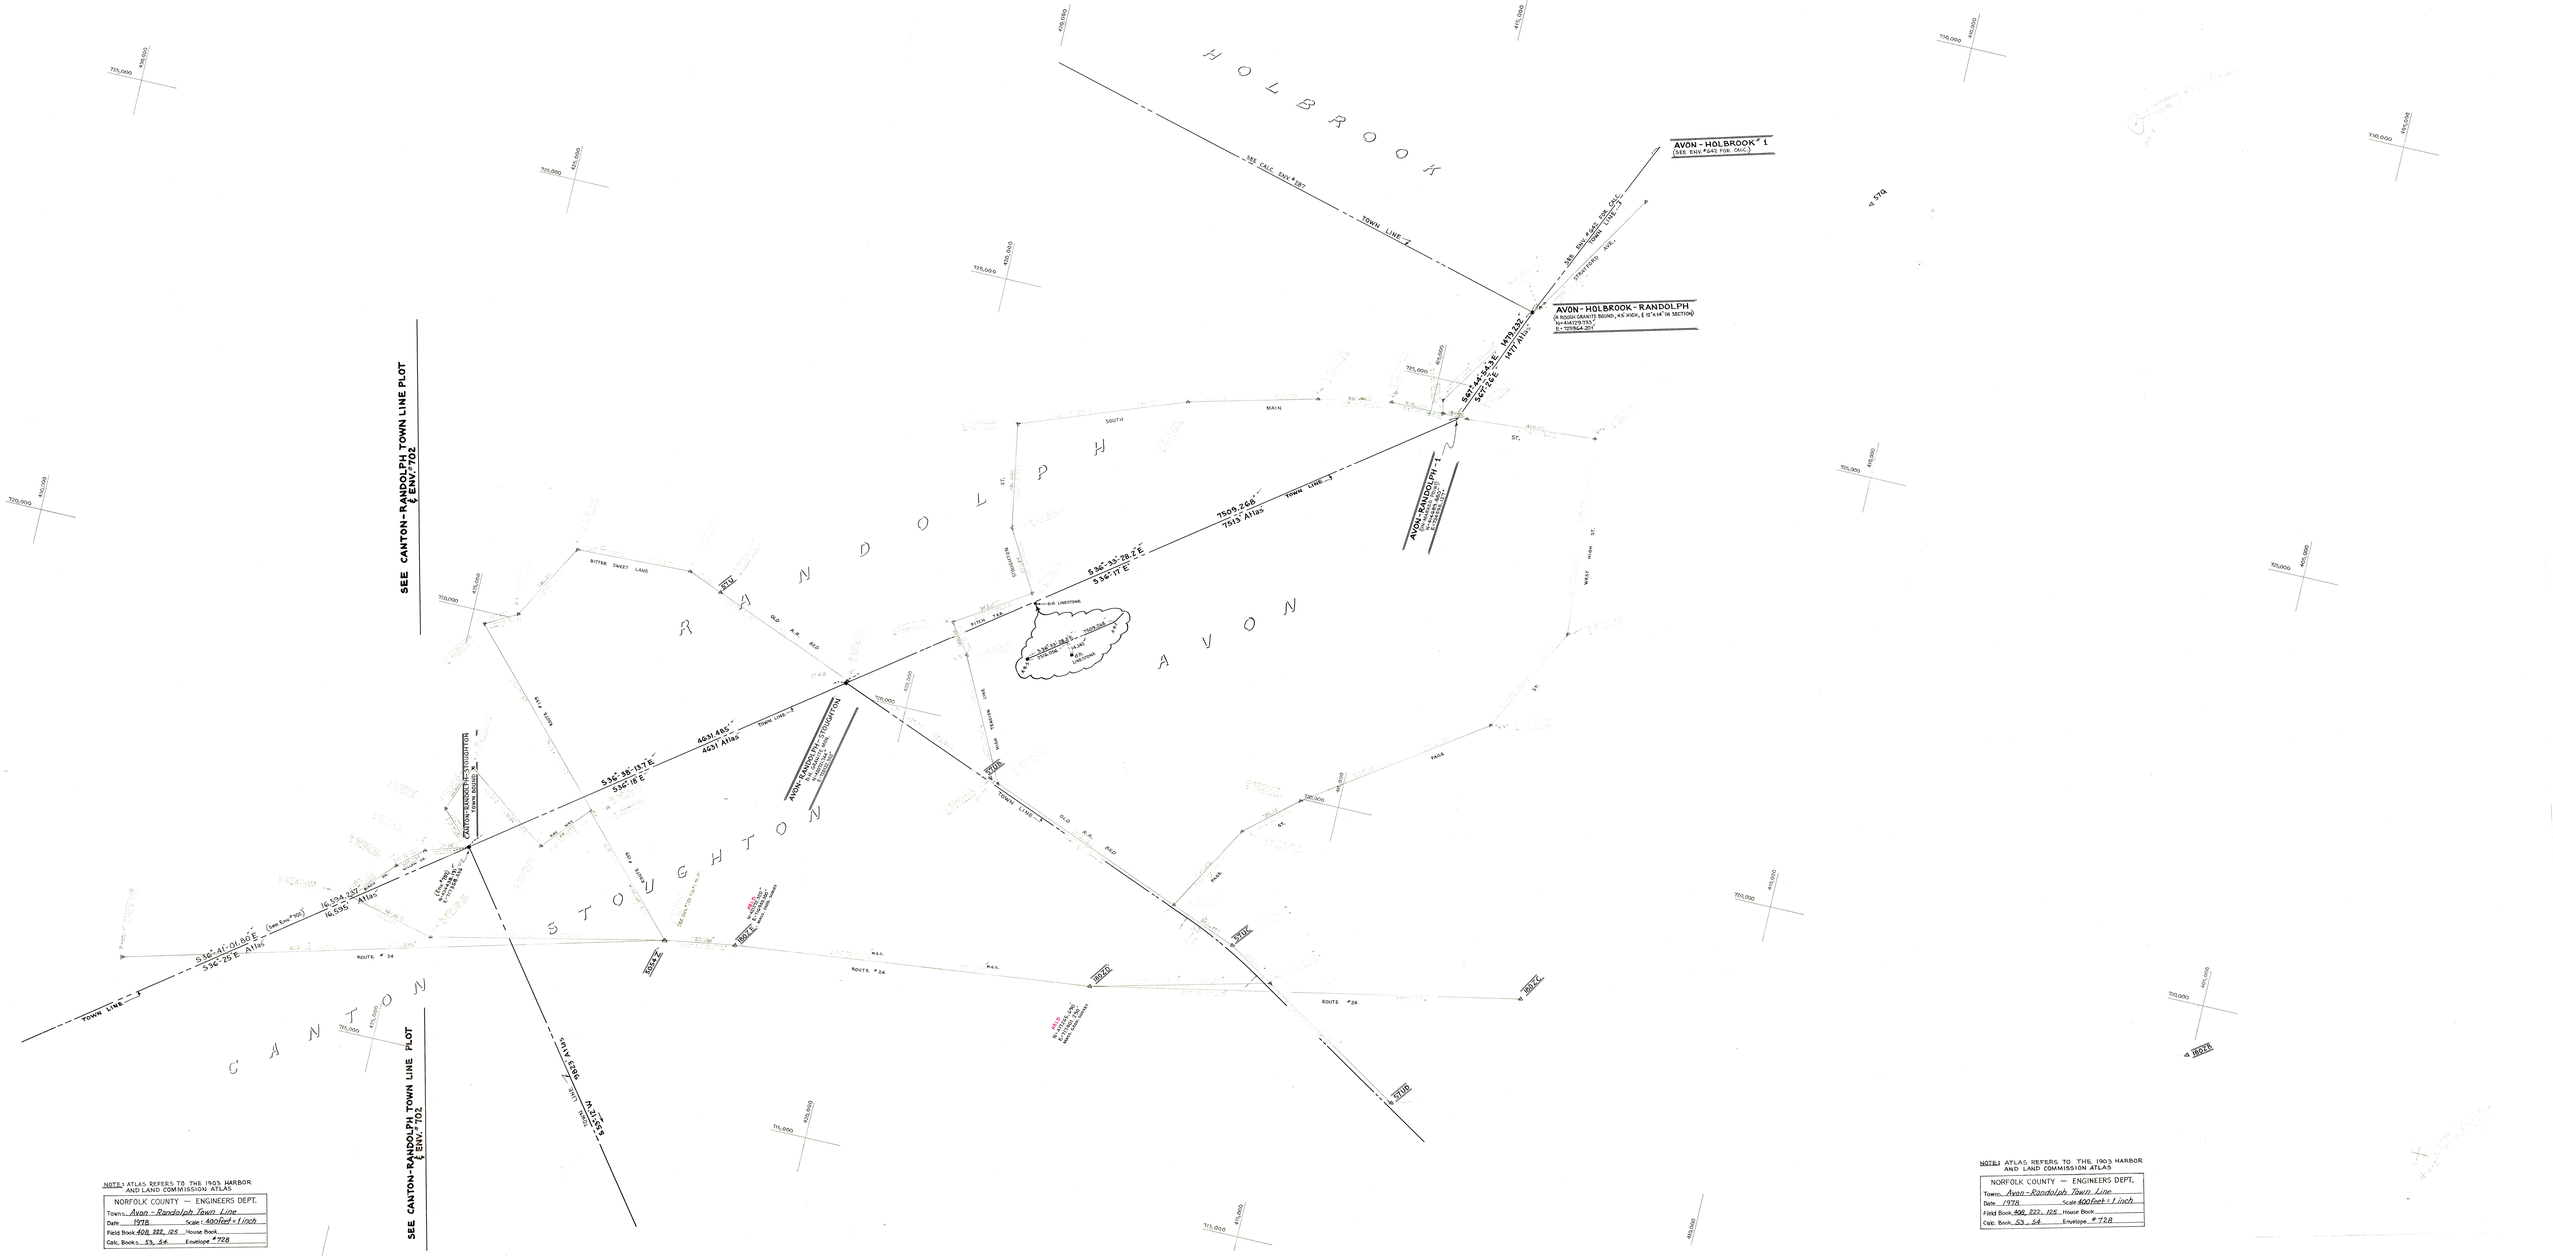
HOLBROOK
RANDOLPH
AVON
STOUGHTON
CANTON
AVON - HOLBROOK # 1
AVON - HOLBROOK - RANDOLPH
AVON - RANDOLPH # 1
AVON - RANDOLPH - STOUGHTON
CANTON - RANDOLPH - STOUGHTON
SEE CANTON-RANDOLPH TOWN LINE PLOT
& ENV.-702
SEE CANTON-RANDOLPH TOWN LINE PLOT
& ENV.-702
TOWN LINE
S 36° 41' 01.60" E (See Env.#90)
S 36° 25' E Atlas
16,594.237'
16,595' Atlas
S 36° 26' 13.7" E
S 36° 18' E
4631.485'
4631' Atlas
S 36° 32' 28.2" E
S 36° 17' E
7509.268'
7513' Atlas
1477' Atlas
ROUTE # 24
OLD R.R. BED
BITTER SWEET LANE
SOUTH
MAIN
ST.
B.M. LIMESTONE
NTOS 125
S 36° 18' E
1503.16'
