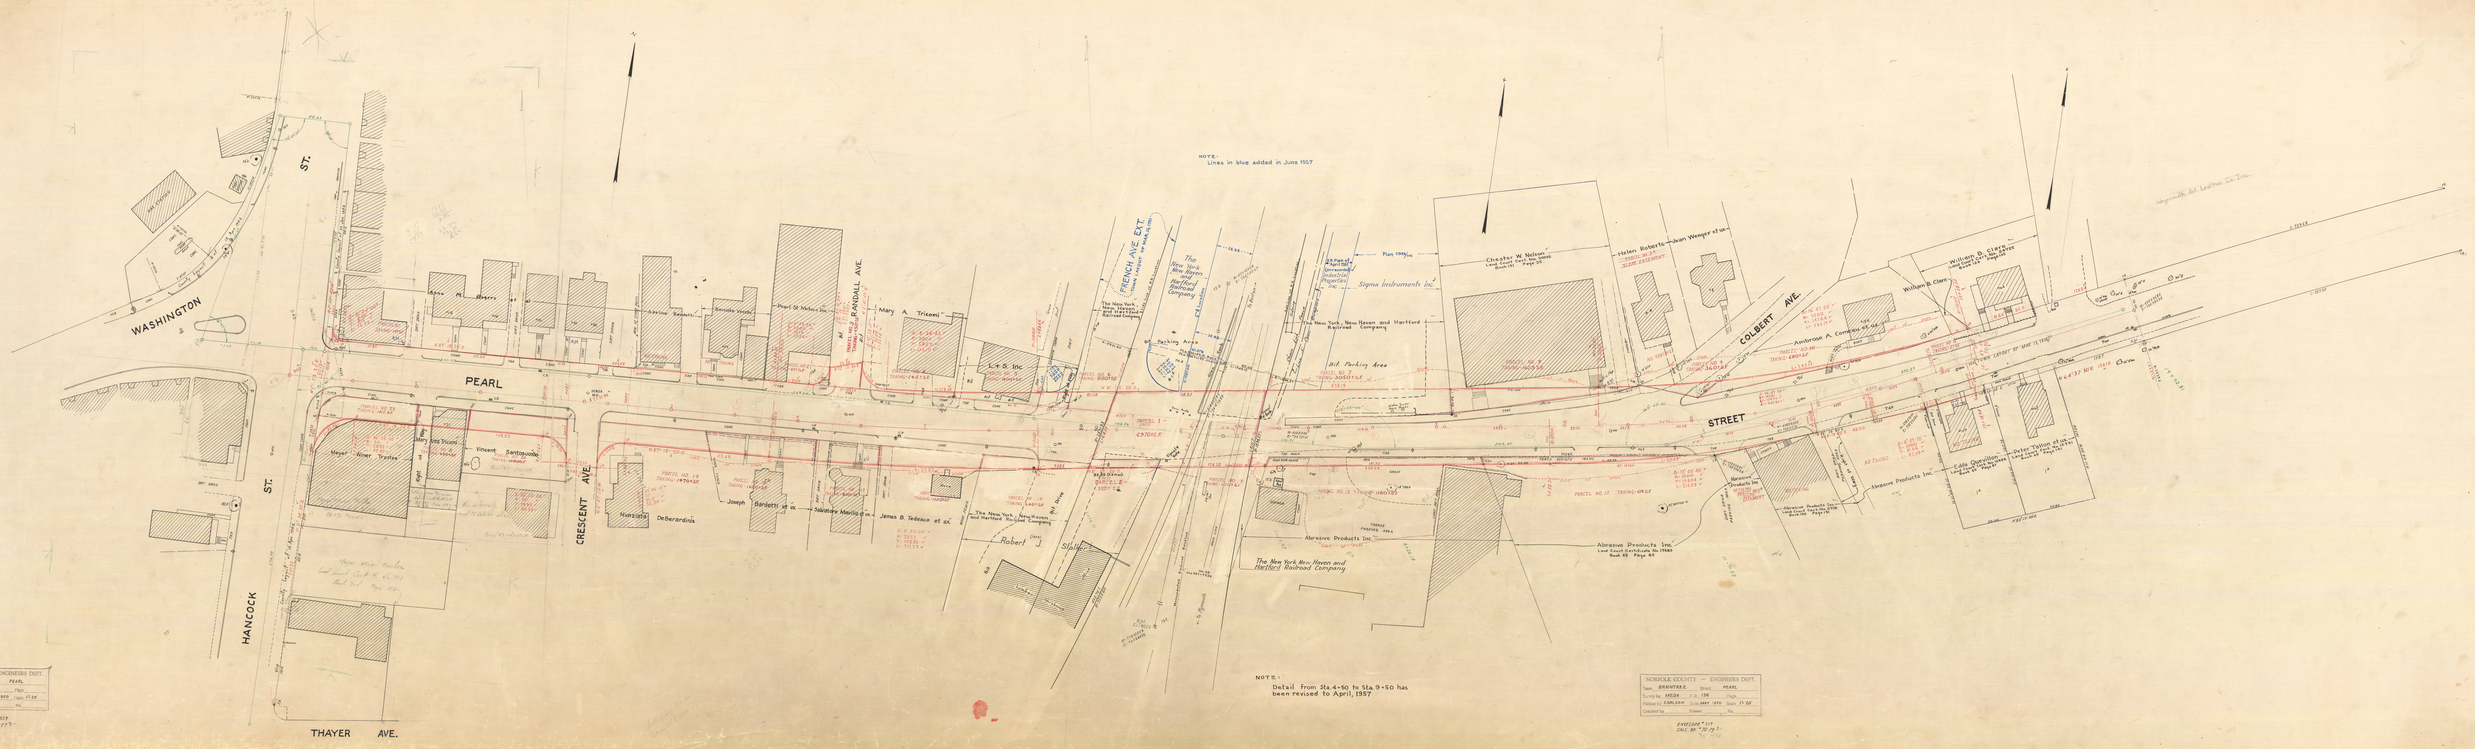
NOTE:
Lines in blue added in June 1957
WASHINGTON ST.
PEARL
HANCOCK ST.
THAYER AVE.
CRESCENT AVE.
RANDALL AVE.
FRENCH AVE. EXT.
COLBERT AVE.
STREET
Pearl St. Motors Inc.
Mary A. Tricomi
C.V.S. Inc
Sigma Instruments Inc
The New York, New Haven and Hartford Railroad Company
Int. Parking Area
Parking Area
Chester W. Nelson
Helen Roberts
Joan Weagly et ux
William B. Clark
Ambrose A. Compton et ux
Abrasive Products Inc
Land Court Certificate No 17685 Book 93 Page 93
Vincent Santoriello
Joseph Bardetti et ux
James B. Tedesco et ux
Robert J. Slatter
Lake Quivilion
Peter Tolton et ux
Land Court Certificate No 17685 Book 93 Page 93
NOTE:
Detail from Sta 4+50 to Sta 9+50 has been revised to April, 1957
NORFOLK COUNTY — ENGINEERS DEPT.
Town BRAINTREE Street PEARL
Surveyed by MEDA Date MAY 1957 Sheet 1 of 2
Plotted by CARLSON Date MAY 1957 Sheet 1 of 2
Checked by Drawn File
ENVELOPE # 513
CALC BK # 73 pg 9