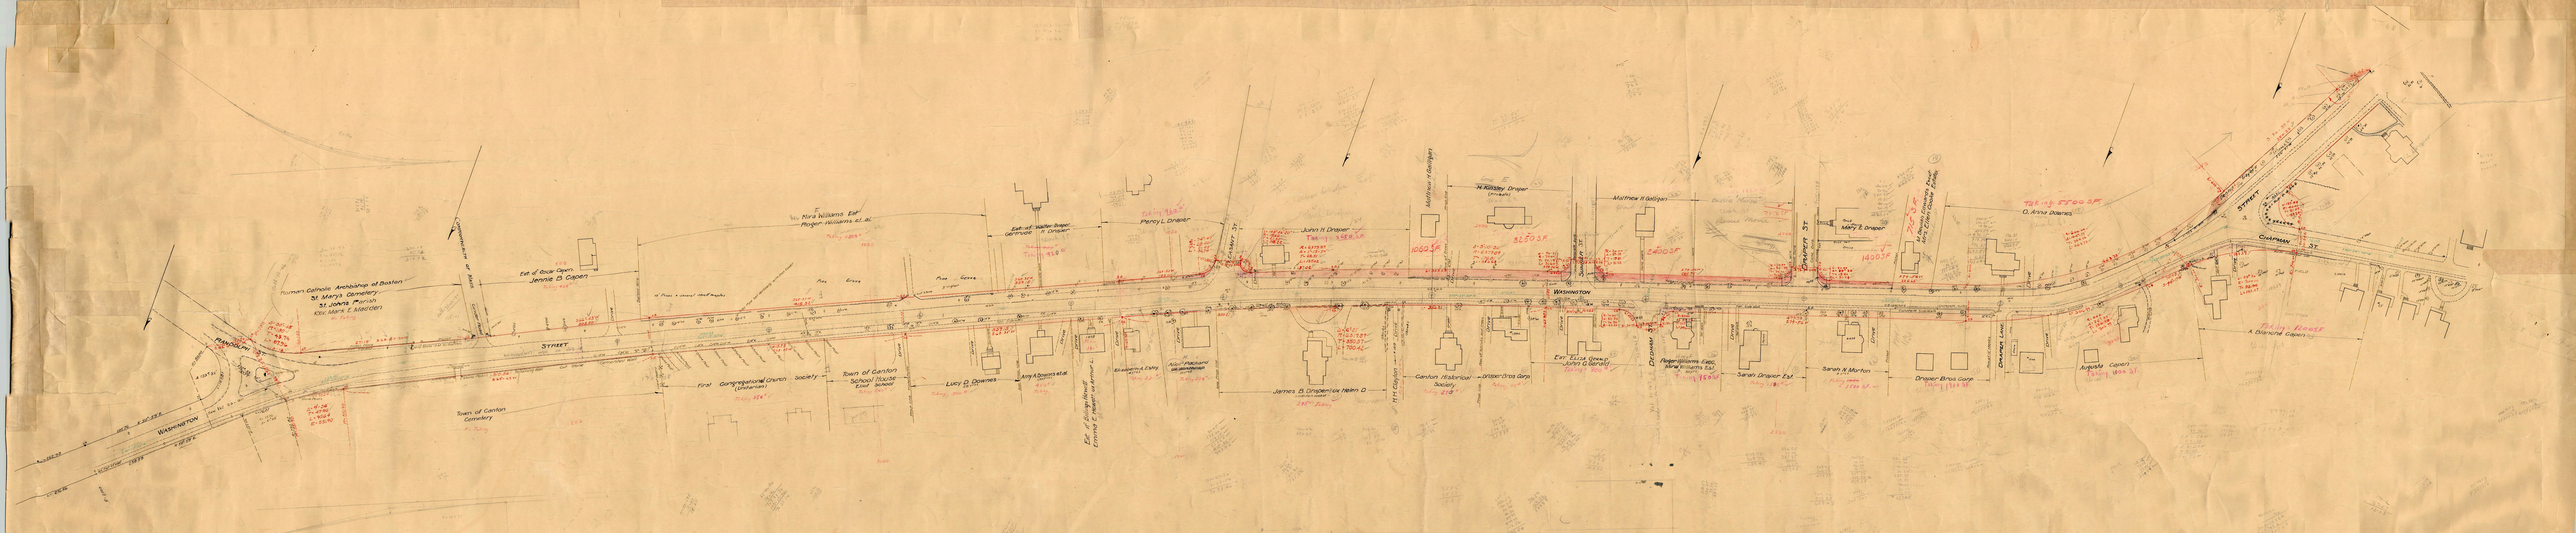
WASHINGTON
STREET
Roman Catholic Archbishop of Boston
St Mary's Cemetery
St John's Parish
Rev. Mark E. Mahoney
Est. of Oscar Capen
Jennie D. Capen
Mira Williams Est.
Morgan Williams et al.
Est. of Walter Draper
Germaine H. Draper
Percy L. Draper
John H. Draper
Tax
H. Kinsley Draper
(Trustee)
Matthew H. Galligan
Mary E. Draper
O. Anna Downes
Town of Canton
Cemetery
First Congregational Church Society
(Unitarian)
Town of Canton
School House
East School
Lucy D. Downes
Amy A. Downs et al.
Est. of George Howard
Emma E. Howard & Mary E. Howard
Elizabeth H. Early
Alice J. Mackenzie
James B. Draper
Lev Helen D.
Canton Historical
Society
Draper Bros Corp.
Est. Eliza Greene
John G. Gerald
Roger Williams Cass
Mira Williams Est.
Sarah Draper Est.
Sarah N. Morton
Draper Bros Corp.
Augusta Capen
A. Dwight Capen
Taking 5700 SF
CHAPMAN ST.
DRAPER LANE
NOTE: This plan copied from State highway plan
NORFOLK COUNTY — ENGINEERS DEPT.
Town Canton Scale Washington
Surveyed by J.G.B. Date Sept 1917 Date Fr 4a
Plotted by A.J.M. Date Sept 1917 Date Fr 4a
Checked by Drawn No.