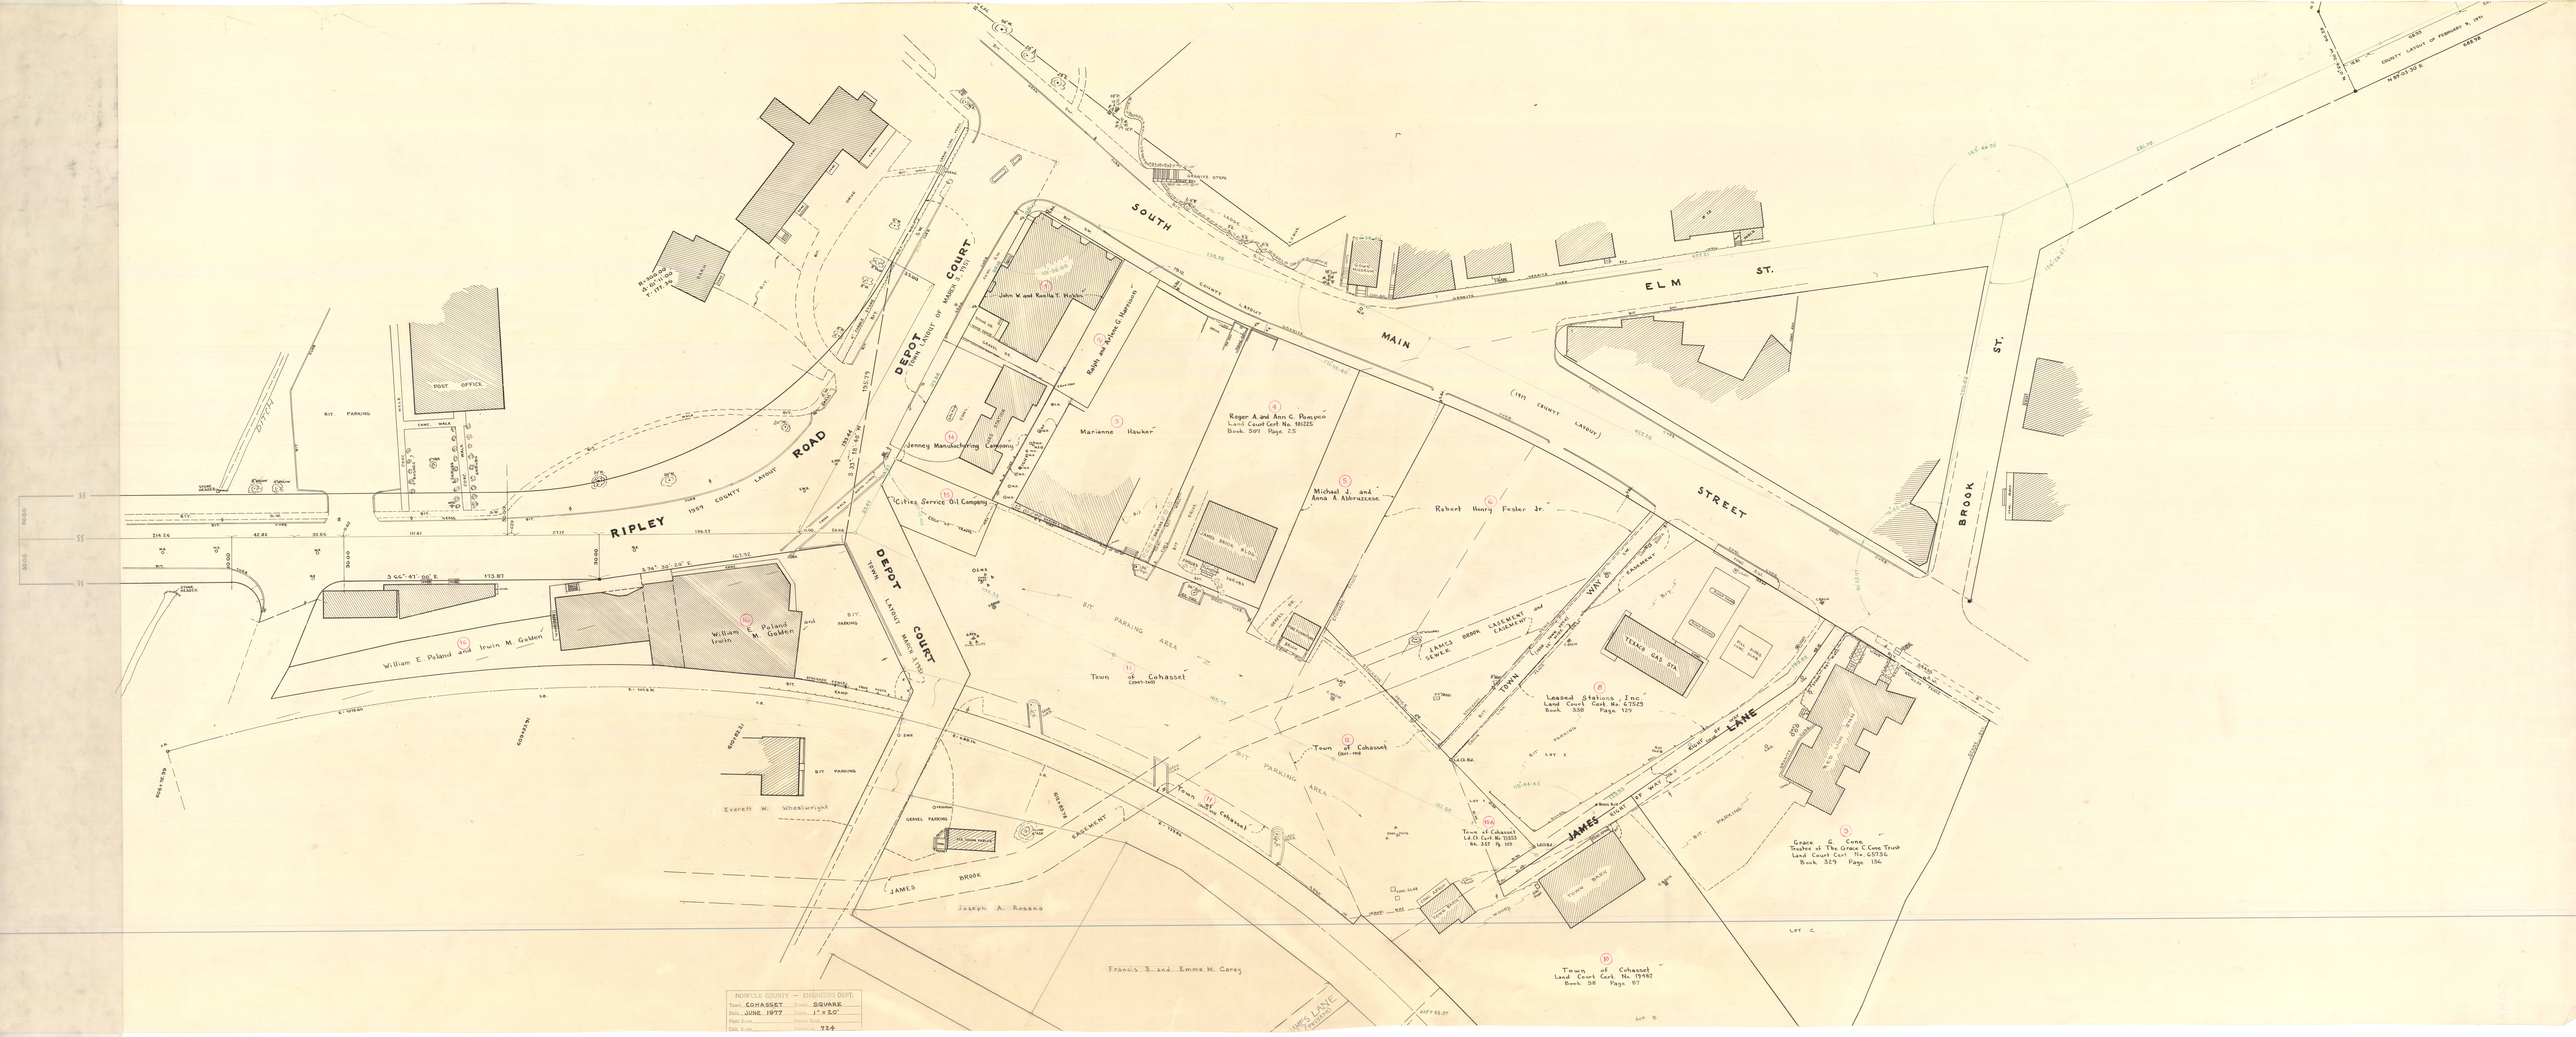
SOUTH MAIN STREET
ELM ST.
BROOK ST.
RIPLEY ROAD
1959 COUNTY LAYOUT
DEPOT COURT
TOWN LAYOUT MARCH 1, 1911
JAMES LANE
TOWN WAY
POST OFFICE
BIT. PARKING
Roger A. and Ann C. Pompeo
Land Court Cert. No. 181225
Book 391 Page 25
Marianne Hawker
Michael J. and Anna A. Abbruzzese
Robert Henry Fesler Jr.
Jenney Manufacturing Company
Cities Service Oil Company
William E. Poland and Irwin M. Gaden
Town of Cohasset
Leased Stations, Inc.
Land Court Cert. No. 67523
Book 338 Page 129
Grace G. Cone
Trustee of The Grace C. Cone Trust
Land Court Cert. No. 65736
Book 329 Page 196
Town of Cohasset
Land Court Cert. No. 19487
Book 38 Page 87
Everett W. Wheelwright
Joseph A. Rosano
Francis B. and Emma M. Carey
NORFOLK COUNTY — ENGINEERS DEPT.
Town COHASSET Scale SQUARE
Date JUNE 1977 Scale 1" = 20'
724