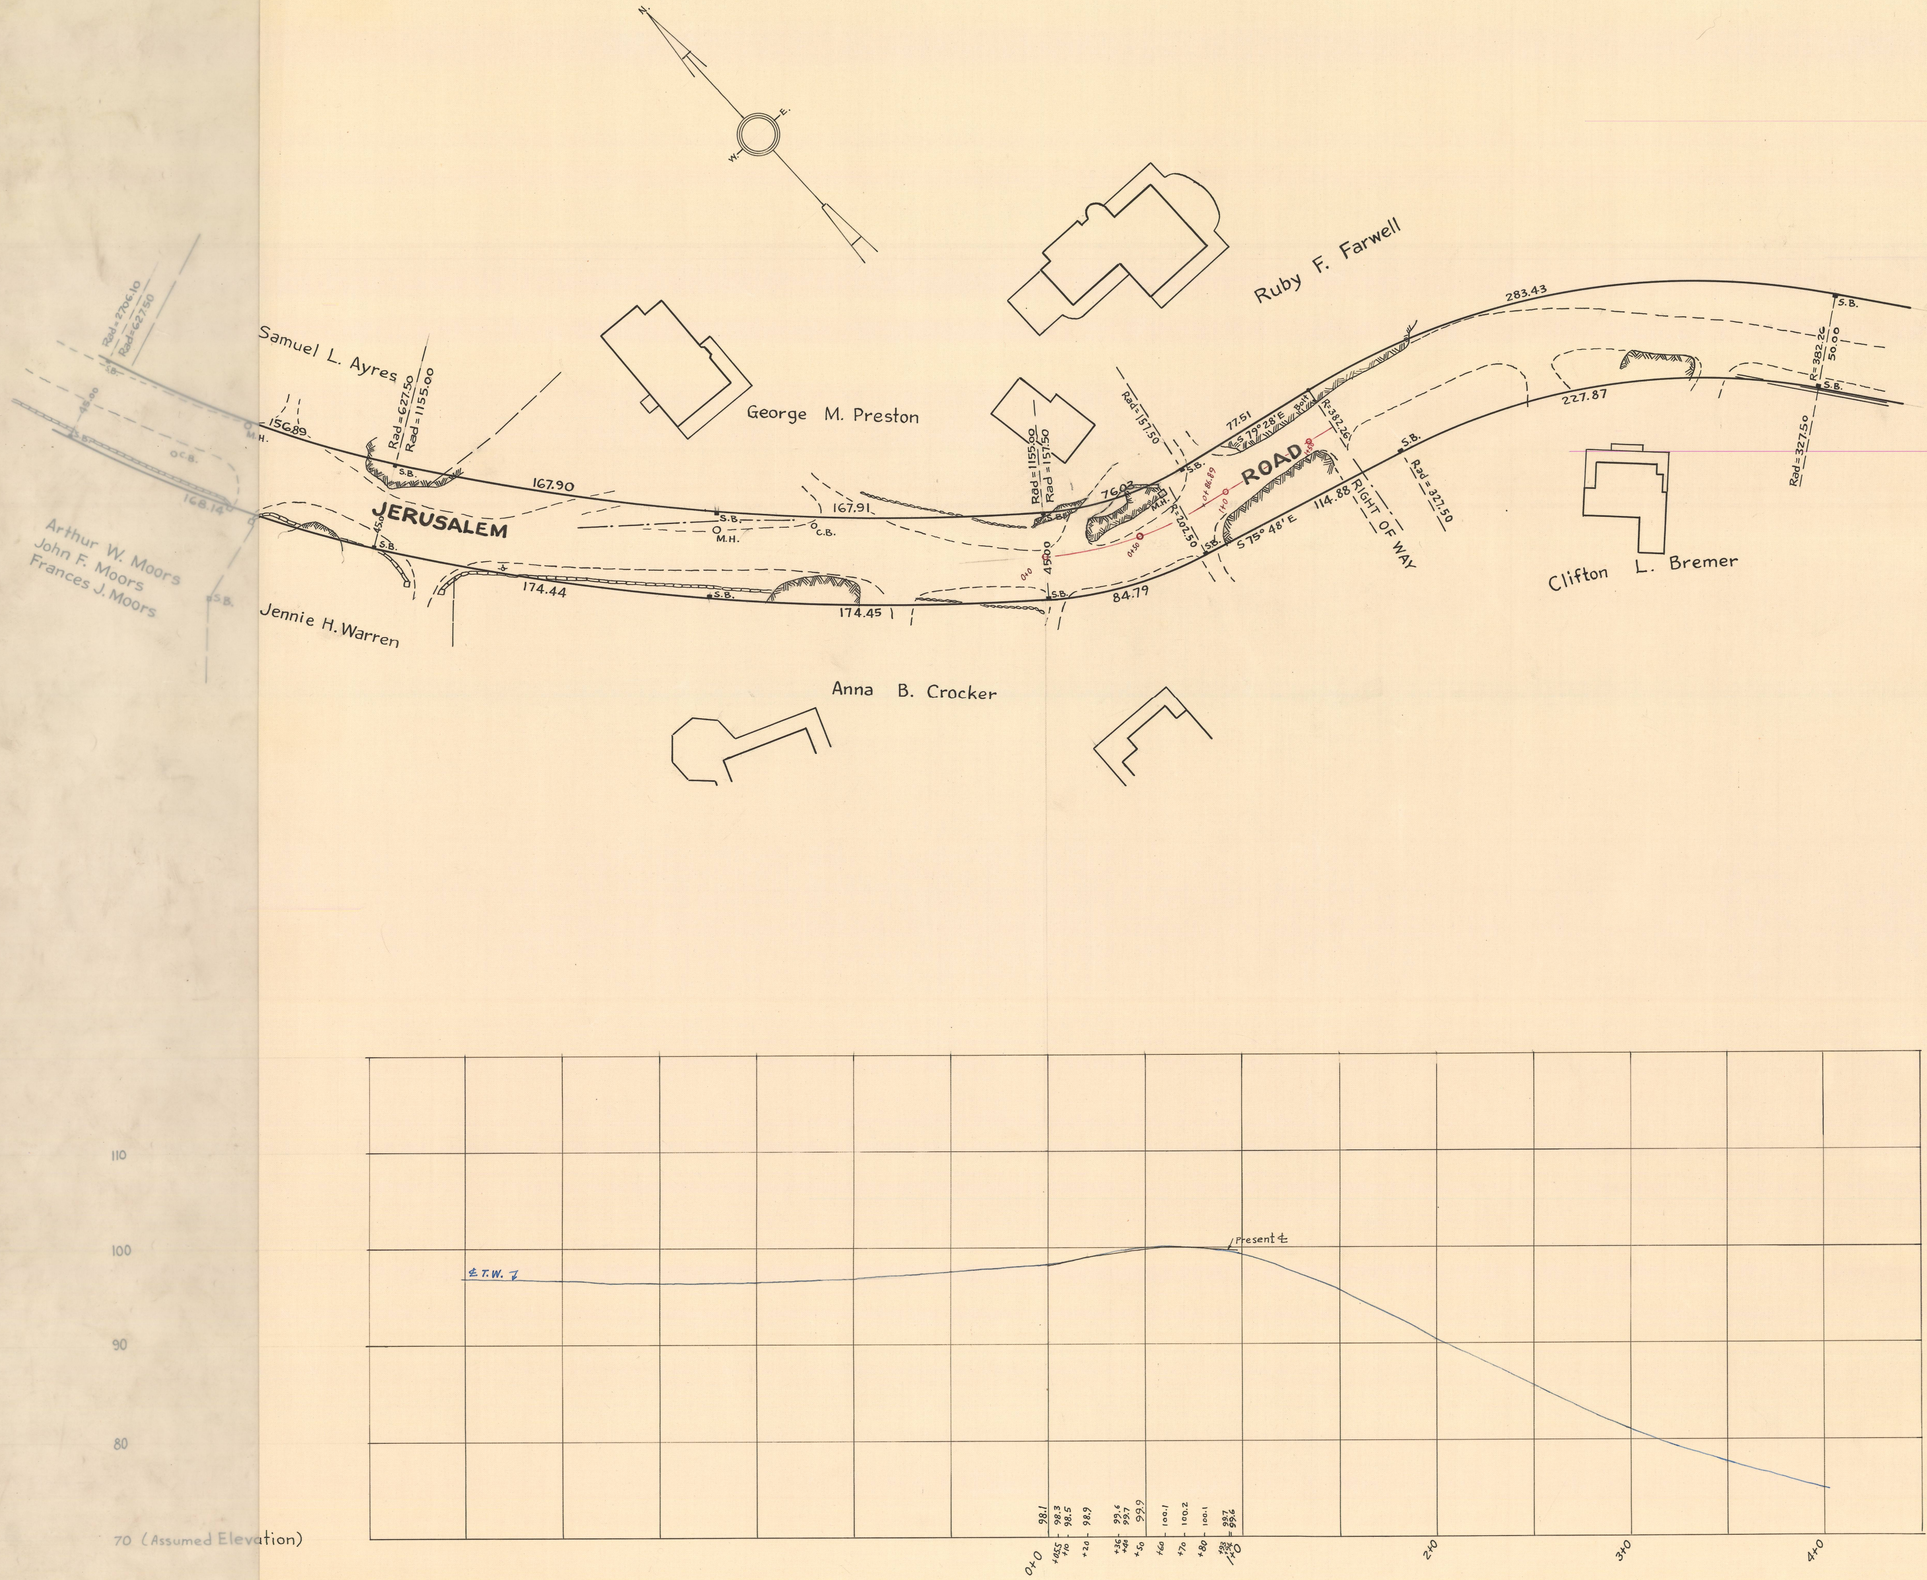

NORFOLK COUNTY — ENGINEERS DEPT.

Town Cohasset Street Jerusalem Rd.

Survey by _____ F. B. 87 Page 150 -

Plotted by _____ Date _____ Scale 40' = 1"

Checked by _____ Drawer _____ No. _____