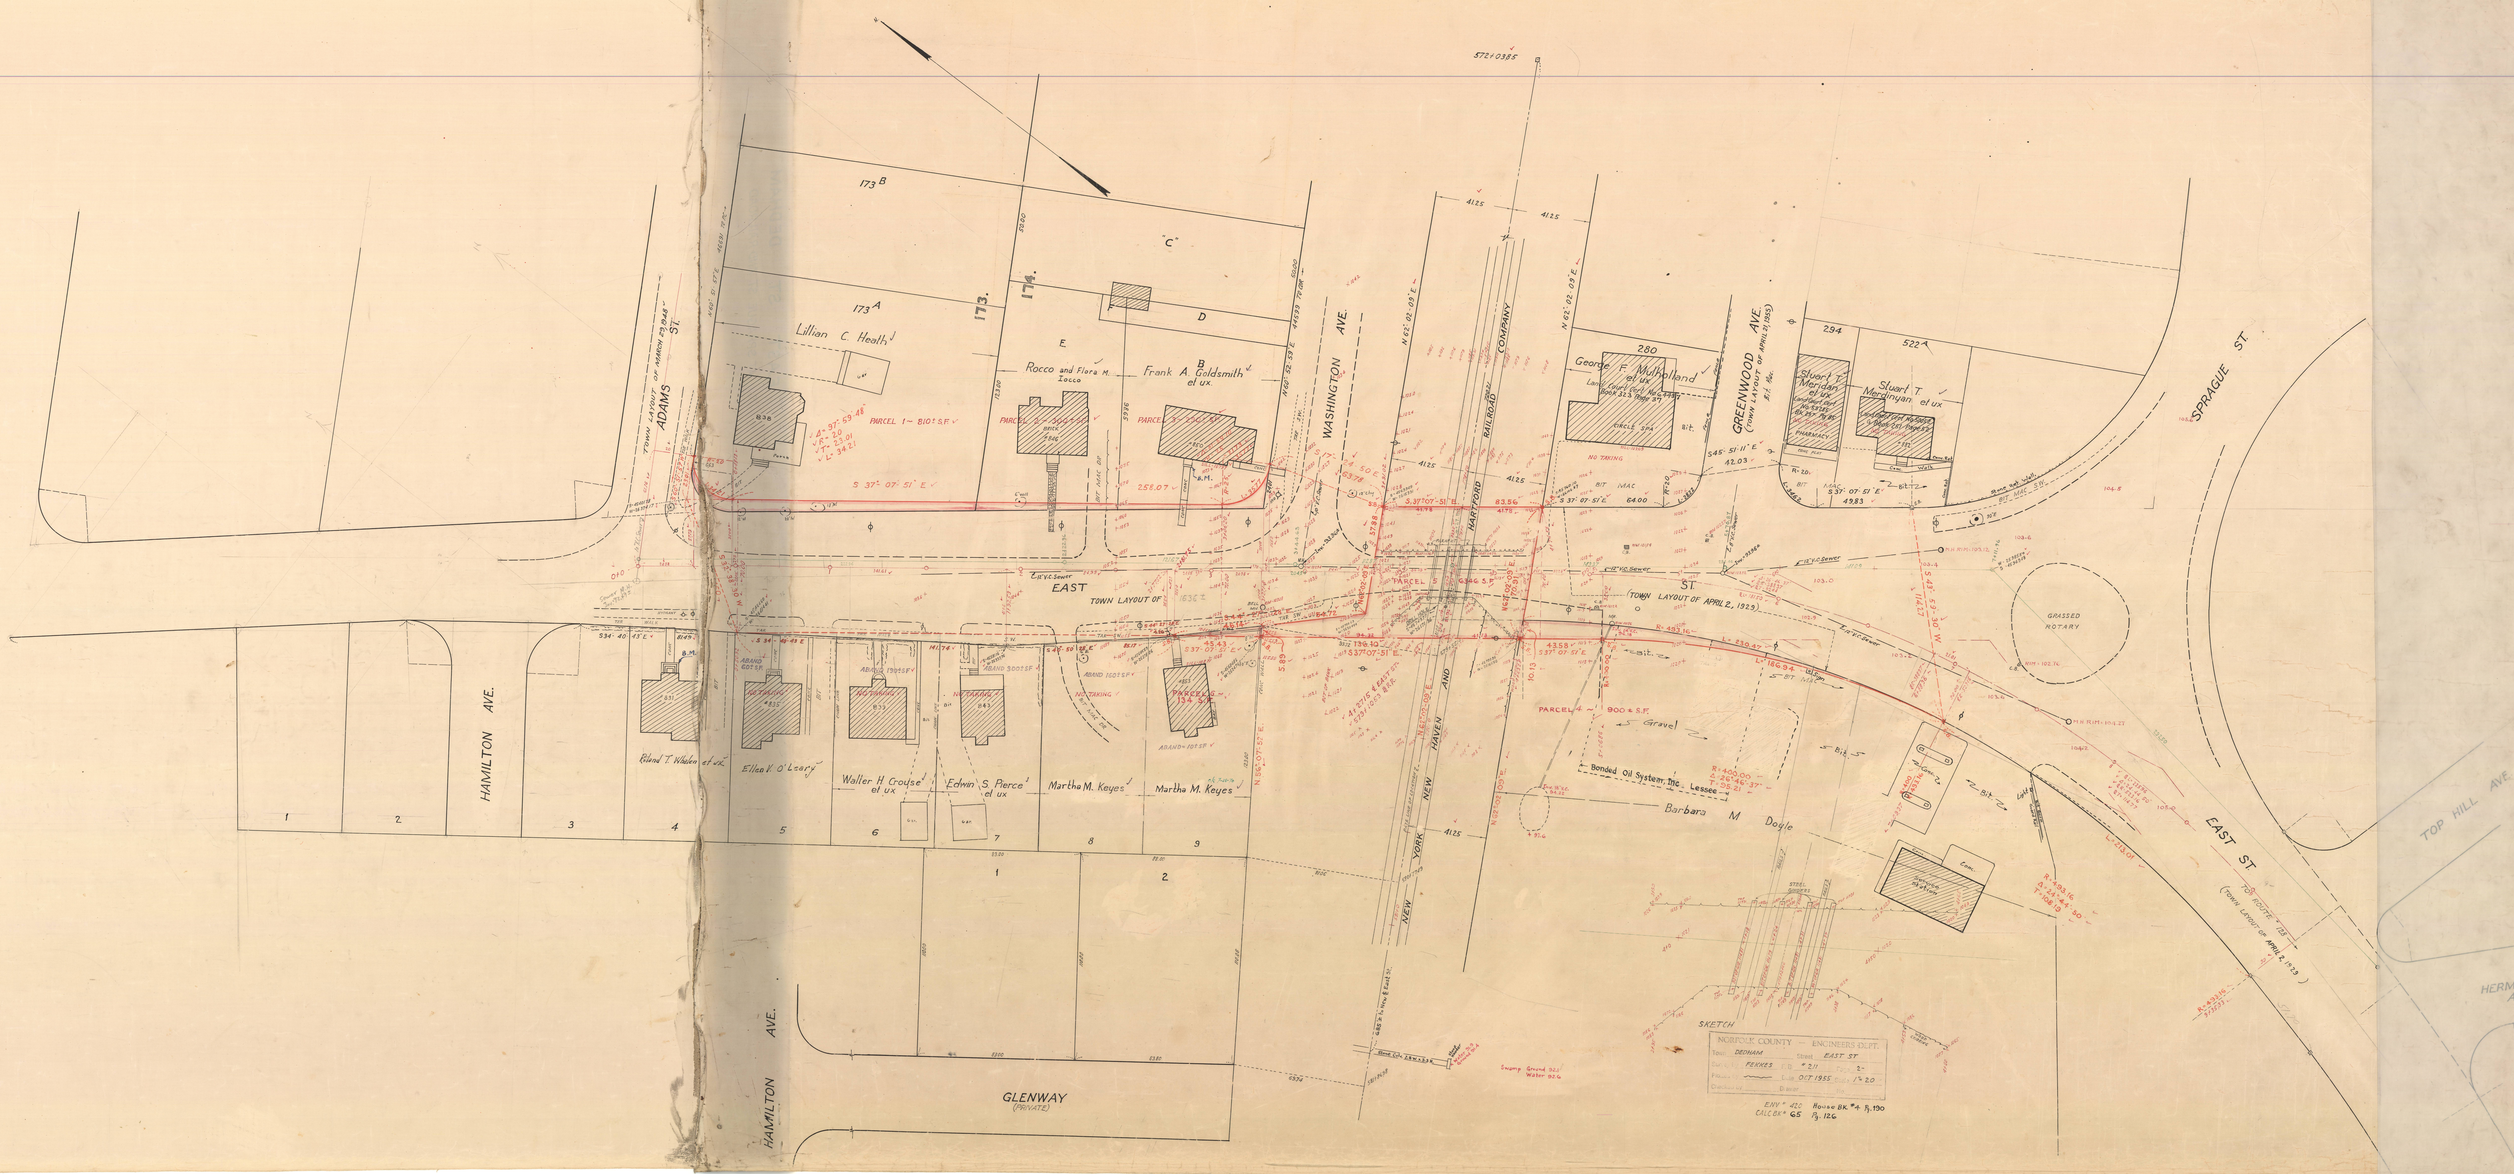
ADAMS ST.
HAMILTON AVE.
HAMILTON AVE.
EAST
TOWN LAYOUT OF
ST.
(TOWN LAYOUT OF APRIL 2, 1929)
WASHINGTON AVE.
HARTFORD RAILROAD COMPANY
NEW YORK NEW HAVEN AND
GREENWOOD AVE.
(TOWN LAYOUT OF APRIL 21, 1893)
SPRAGUE ST.
EAST ST.
(TOWN LAYOUT OF APRIL 2, 1929)
TOP HILL AVE.
HERMAIN AVE.
GLENWAY
(PRIVATE)
Lillian C. Heath
Rocco and Flora M. Iocco
Frank A. Goldsmith et ux
George F. Mulholland et ux
Stuart T. Meraigian et ux
Stuart T. Meraigian et ux
Eiland T. Walden et ux
Ellen K. O'Leary
Waller H. Crouse et ux
Edwin S. Pierce et ux
Martha M. Keyes
Martha M. Keyes
Barbara M. Doyle
PARCEL 1 — 810± S.F.
PARCEL 2 — 1,134 S.F.
PARCEL 3 — 1,134 S.F.
PARCEL 4 — 900 ± S.F.
PARCEL 5 — 6,646 S.F.
Bonded Oil System, Inc. Lessee
NO TAKING
ABAND 1,134 S.F.
ABAND 1,134 S.F.
ABAND 1,134 S.F.