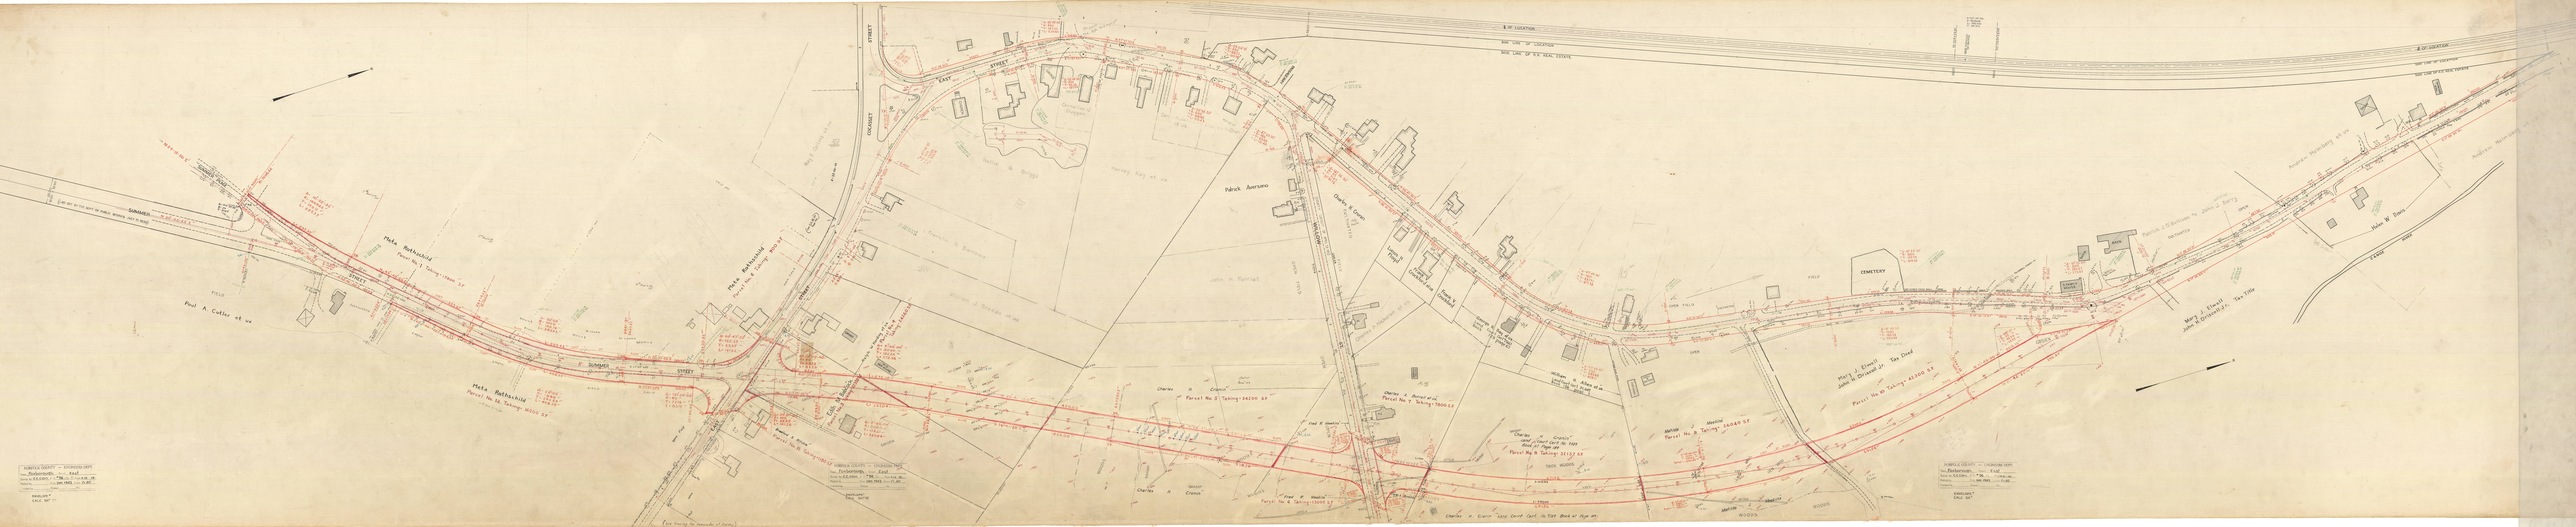
℄ OF LOCATION
BOUND LINE OF LOCATION
BOUND LINE OF R.R. REAL ESTATE
SUMMER STREET
EAST STREET
SOUMET STREET
Paul A. Cutler et ux
Mata Rothschild
Parcel No. 1 Taking-1184 SF
Mata Rothschild
Parcel No. 16 Taking-1100 SF
Mata Rothschild
Parcel No. 2 Taking-800 SF
Patrick Aversano
Charles H. Cranor
Parcel No. 2 Taking-24200 SF
Charles H. Cranor et al
Parcel No. 5 Taking-1900 SF
Charles H. Cranor
Parcel No. 4 Taking-31137 SF
Charles H. Cranor Long Deed Conf. to 1899 Book 2 Page 89
Charles H. Cranor
Parcel No. 3 Taking-13600 SF
Charles H. Cranor Long Deed Conf. to 1899 Book 2 Page 89
Mahlon F. Hewins
Parcel No. 6 Taking-24040 SF
Mahlon F. Hewins
Parcel No. 7 Taking-1400 SF
Mary J. Elwell
John H. Grinnell Jr. Tax Lived
Parcel No. 8 Taking-42360 SF
Mary J. Elwell
John H. Grinnell Jr. Tax Title
CEMETERY
BRIDGE
Andrew Hamberg et ux
Alberto Montoya
John W. Shaw
FORGE ROAD
NORFOLK COUNTY — ENGINEERS DEPT.
Town Rockland Dist. East
Date 6.6.1900 Scale 1" = 100 Drawn by W.
Traced by 6.6.1900 Checked by H.W.F.
Approved
ENGINEER'S
CALC. NO.