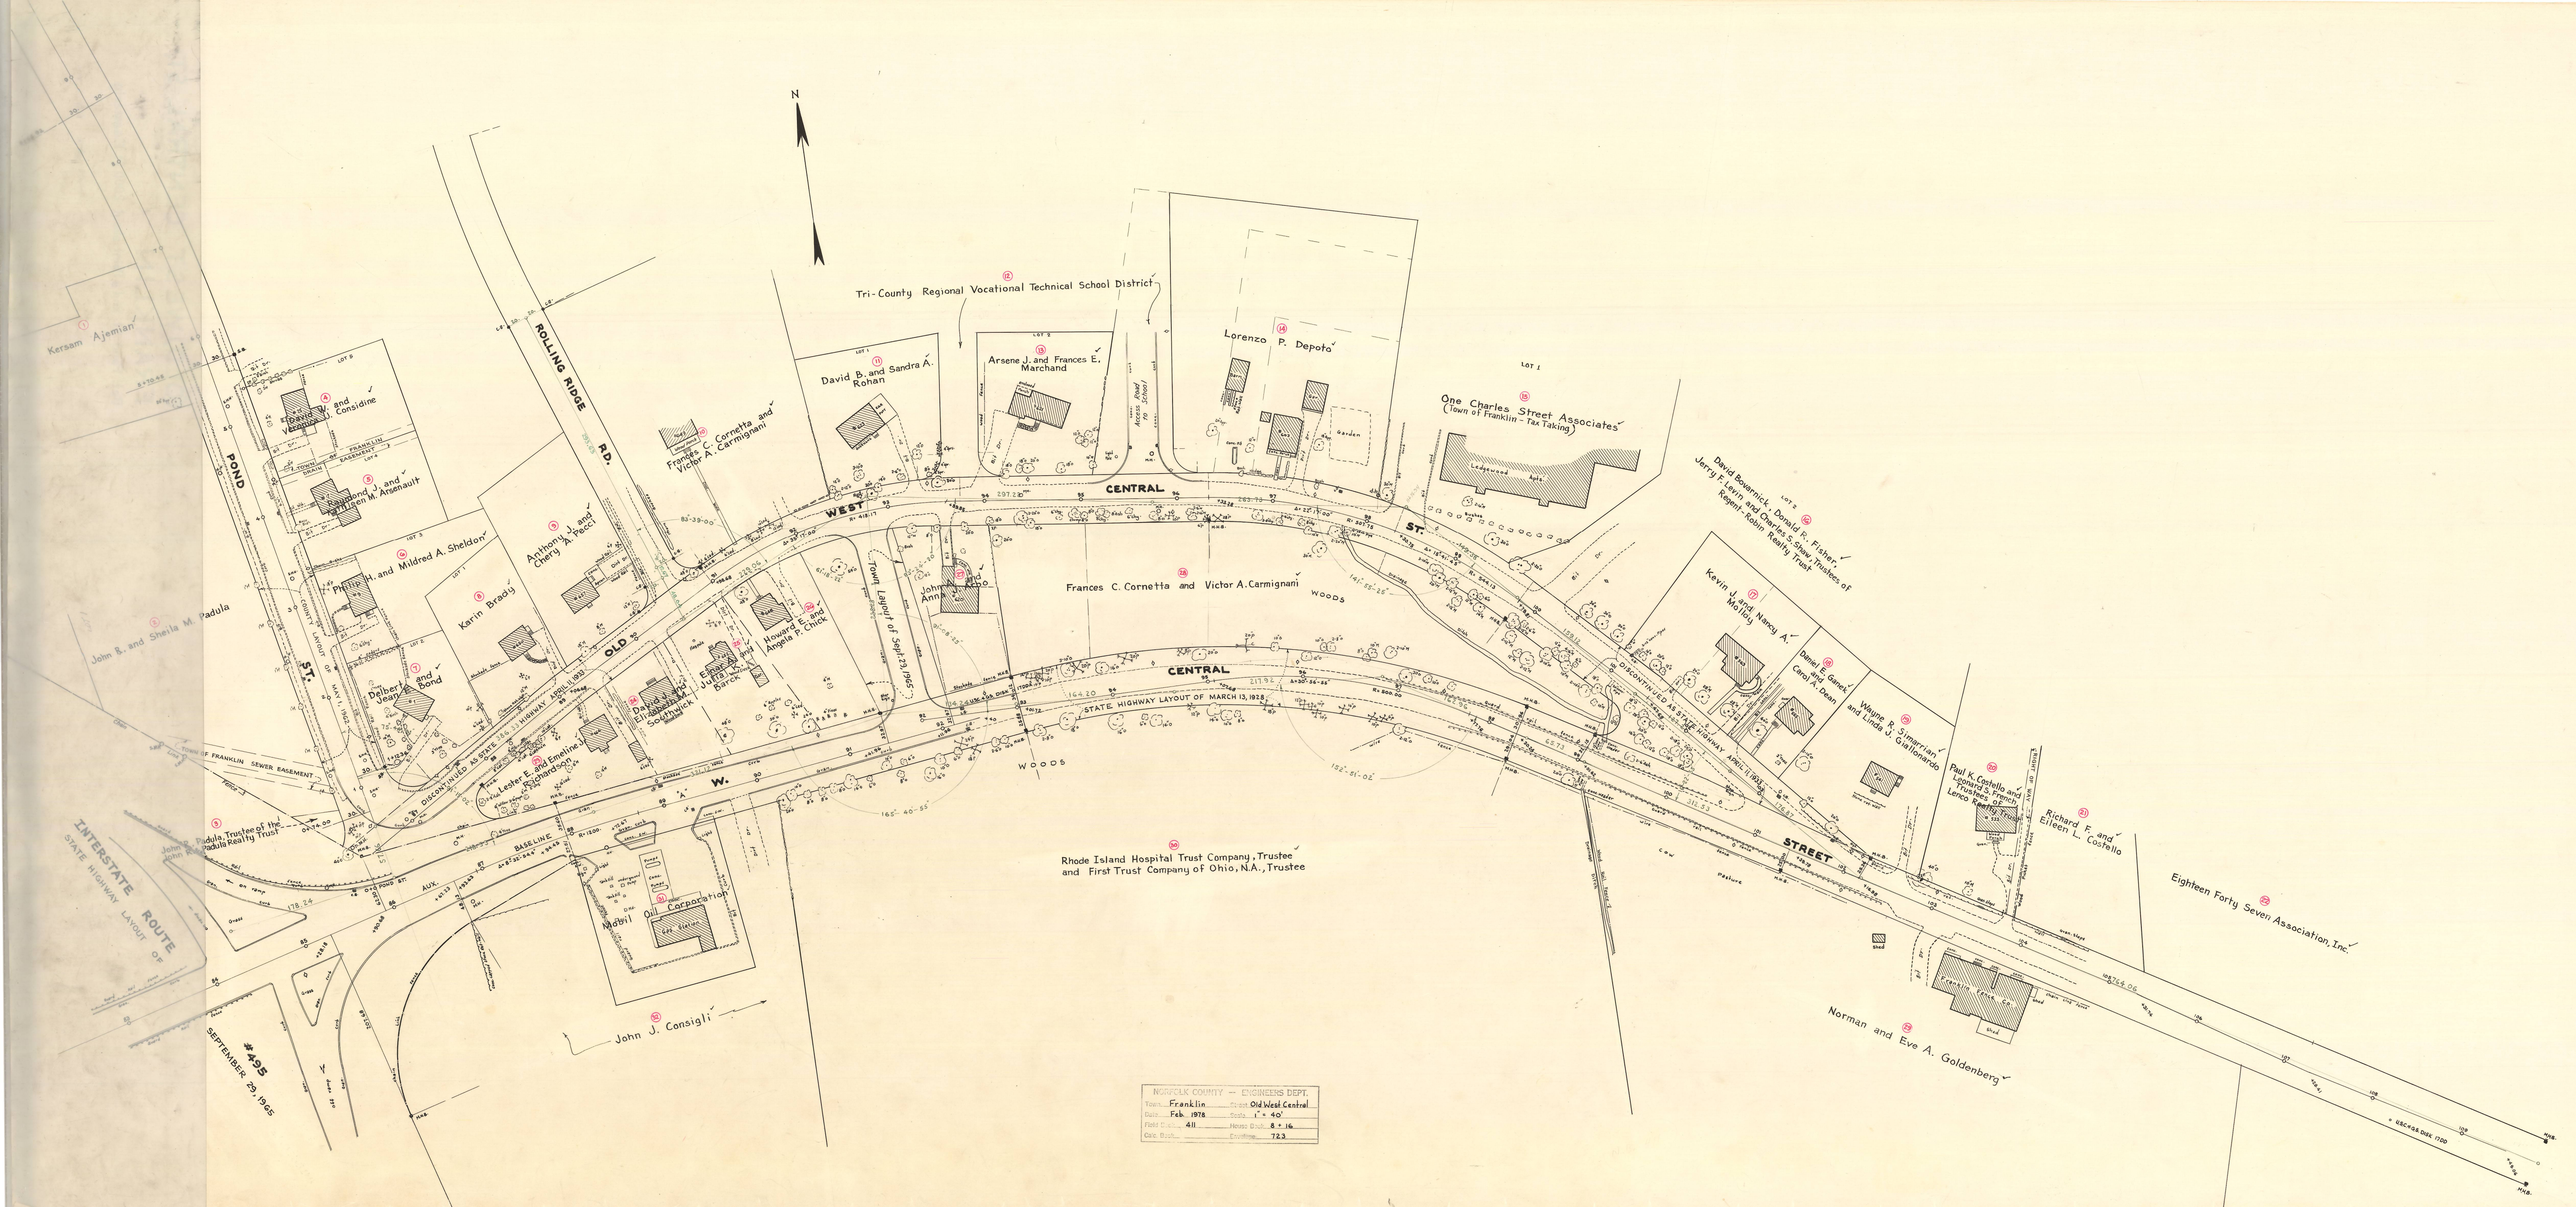
N
Kersam Ajemian
Tri-County Regional Vocational Technical School District
Lorenzo P. Depota
One Charles Street Associates
(Town of Franklin - Tax Taking)
David B. and Sandra A. Rohan
Arsene J. and Frances E. Marchand
Frances C. Cornetta and Victor A. Carmignani
Anthony J. and Cheryl A. Perci
Phillip H. and Mildred A. Sheldon
Karin Brady
Delbert E. and Mary E. Beard
Lester E. and Emeline J. Richardson
David J. and Elizabeth Southwick
Edgar J. and Julia M. Barck
Howard E. and Angela P. Chick
John and Ann Rizzo
Frances C. Cornetta and Victor A. Carmignani
Kevin J. and Nancy A. Mabey
Daniel E. and Carol A. Ganeck
Wayne R. and Linda J. Simmerlan
Gallivanardo
Paul K. Costello and Richard S. French, Trustees of Lenko Realty Trust
Richard F. and Eileen L. Costello
Eighteen Forty Seven Association, Inc.
Norman and Eve A. Goldenberg
David Bowernick, Donald R. Fisher, Jerry F. Levin and Charles S. Stone, Trustees, of Regent Robin Realty Trust
John B. and Sheila M. Padula
Padula Trustee of the Padula Realty Trust
Rhode Island Hospital Trust Company, Trustee and First Trust Company of Ohio, N.A., Trustee
John J. Consigli
Mobil Oil Corporation
ROLLING RIDGE RD.
POND ST.
OLD WEST CENTRAL STREET
CENTRAL STREET
WEST CENTRAL STREET
TOWN OF FRANKLIN SEWER EASEMENT
Town Layout of Sept 23, 1925
STATE HIGHWAY LAYOUT OF MARCH 13, 1928
DISCONTINUED AS STATE HIGHWAY APRIL 1, 1933
INTERSTATE ROUTE
STATE HIGHWAY LAYOUT OF
SEPTEMBER 29, 1965
#495
BASELINE
Old Post Rd.
Access Road to Parking
Garden
Ledge and Rock
Woods
Franklin Fuel Co.
NORFOLK COUNTY — ENGINEERS DEPT.
Town: Franklin
Date: Feb. 1978
Field Book: 411
Calc Book:
Const: Old West Central
Scale: 1" = 40'
Hoss Book: 8 + 16
Envelope: 723