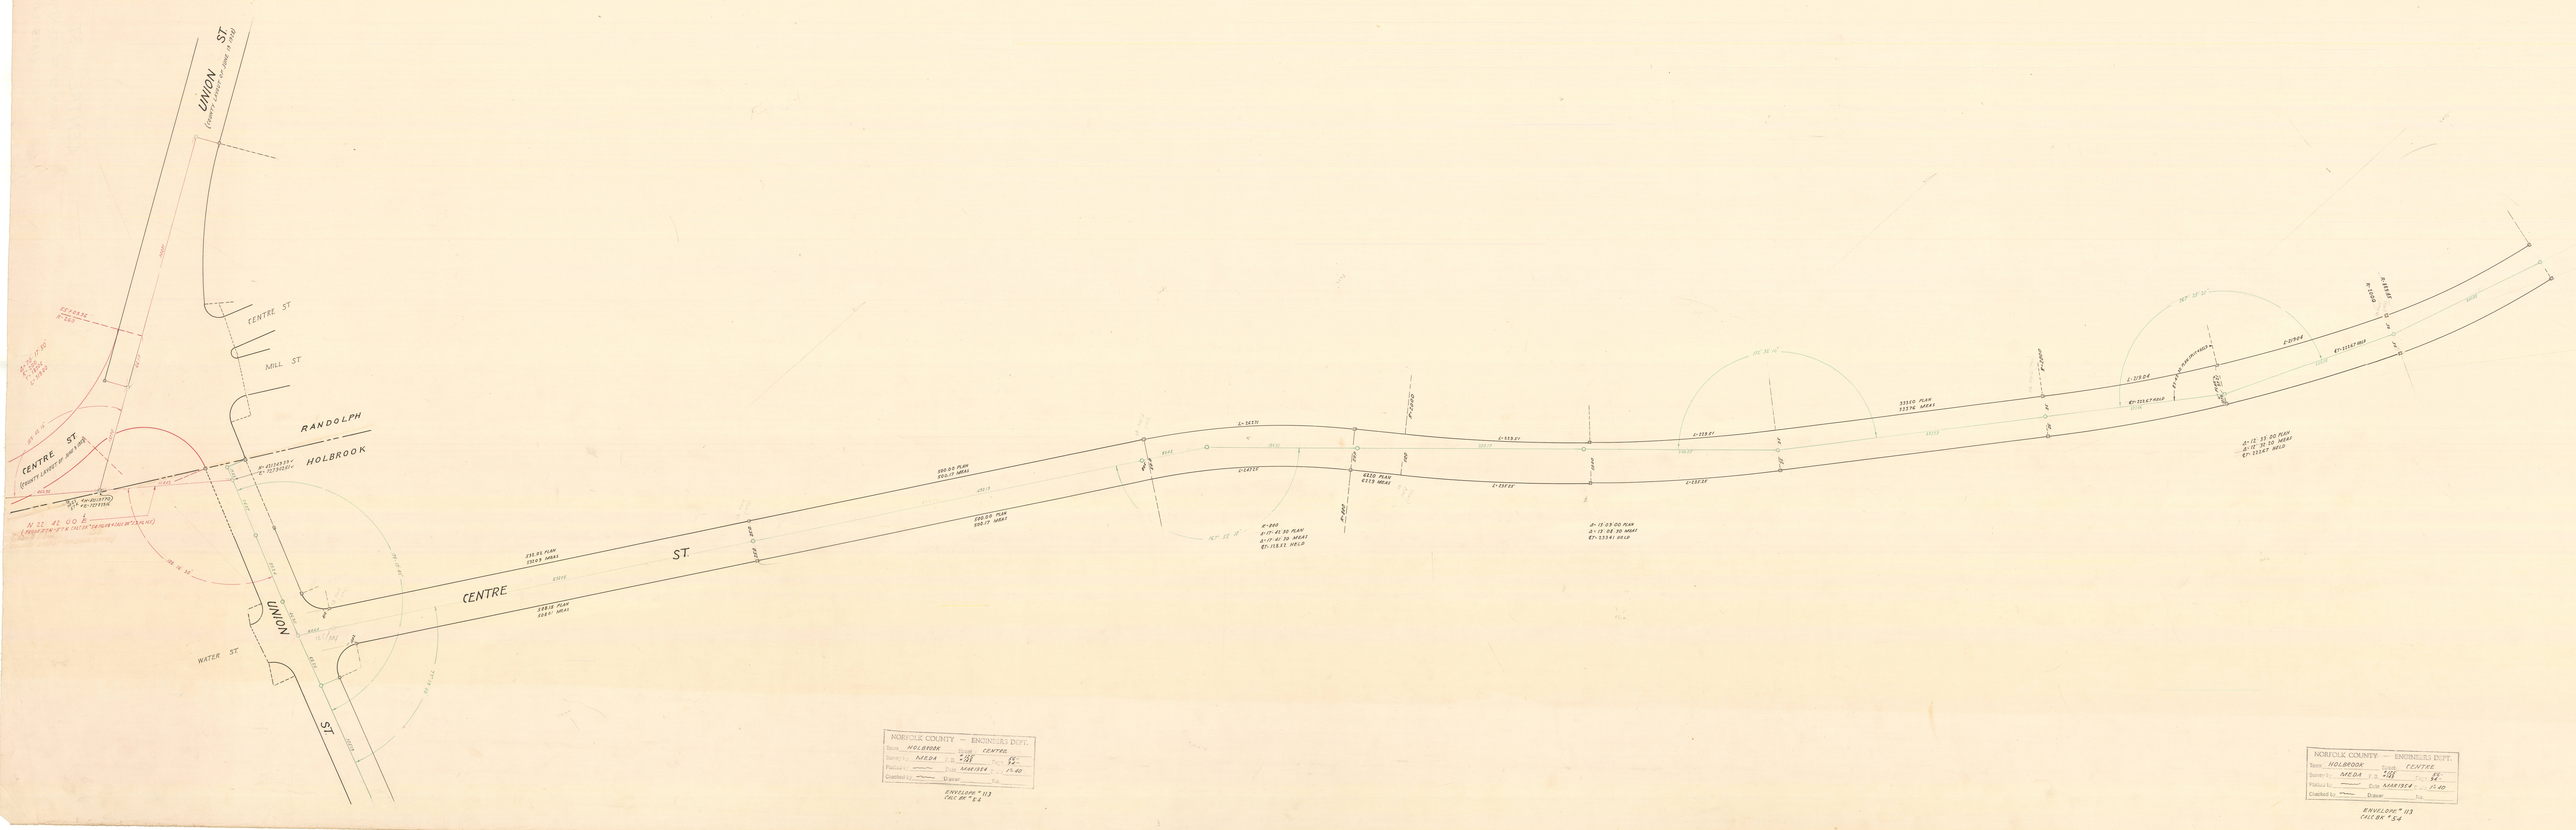
UNION ST.
(COUNTY LAYOUT OF JUNE 19, 1912)
CENTRE ST
MILL ST
RANDOLPH
HOLBROOK
CENTRE ST.
(COUNTY LAYOUT OF JUNE 19, 1912)
N 52° 41' 00" E
WATER ST
UNION
ST.
CENTRE
ST.
235.95 PLAN
230.95 MEAS
188.18 PLAN
188.18 MEAS
100.00 PLAN
100.17 MEAS
100.00 PLAN
100.17 MEAS
4650 PLAN
4659.9 MEAS
33100 PLAN
33376 MEAS
NORFOLK COUNTY — ENGINEERS DEPT.
Town HOLBROOK Street CENTRE
Surveyed by MEDA F.B. 98 Page 65
Plotted by — Date MAR/1984 Scale 1:40
Checked by — Drawer — No.
ENVELOPE # 113
CALC BK # 54
NORFOLK COUNTY — ENGINEERS DEPT.
Town HOLBROOK Street CENTRE
Surveyed by MEDA F.B. 98 Page 65
Plotted by — Date MAR/1984 Scale 1:40
Checked by — Drawer — No.
ENVELOPE # 113
CALC BK # 54