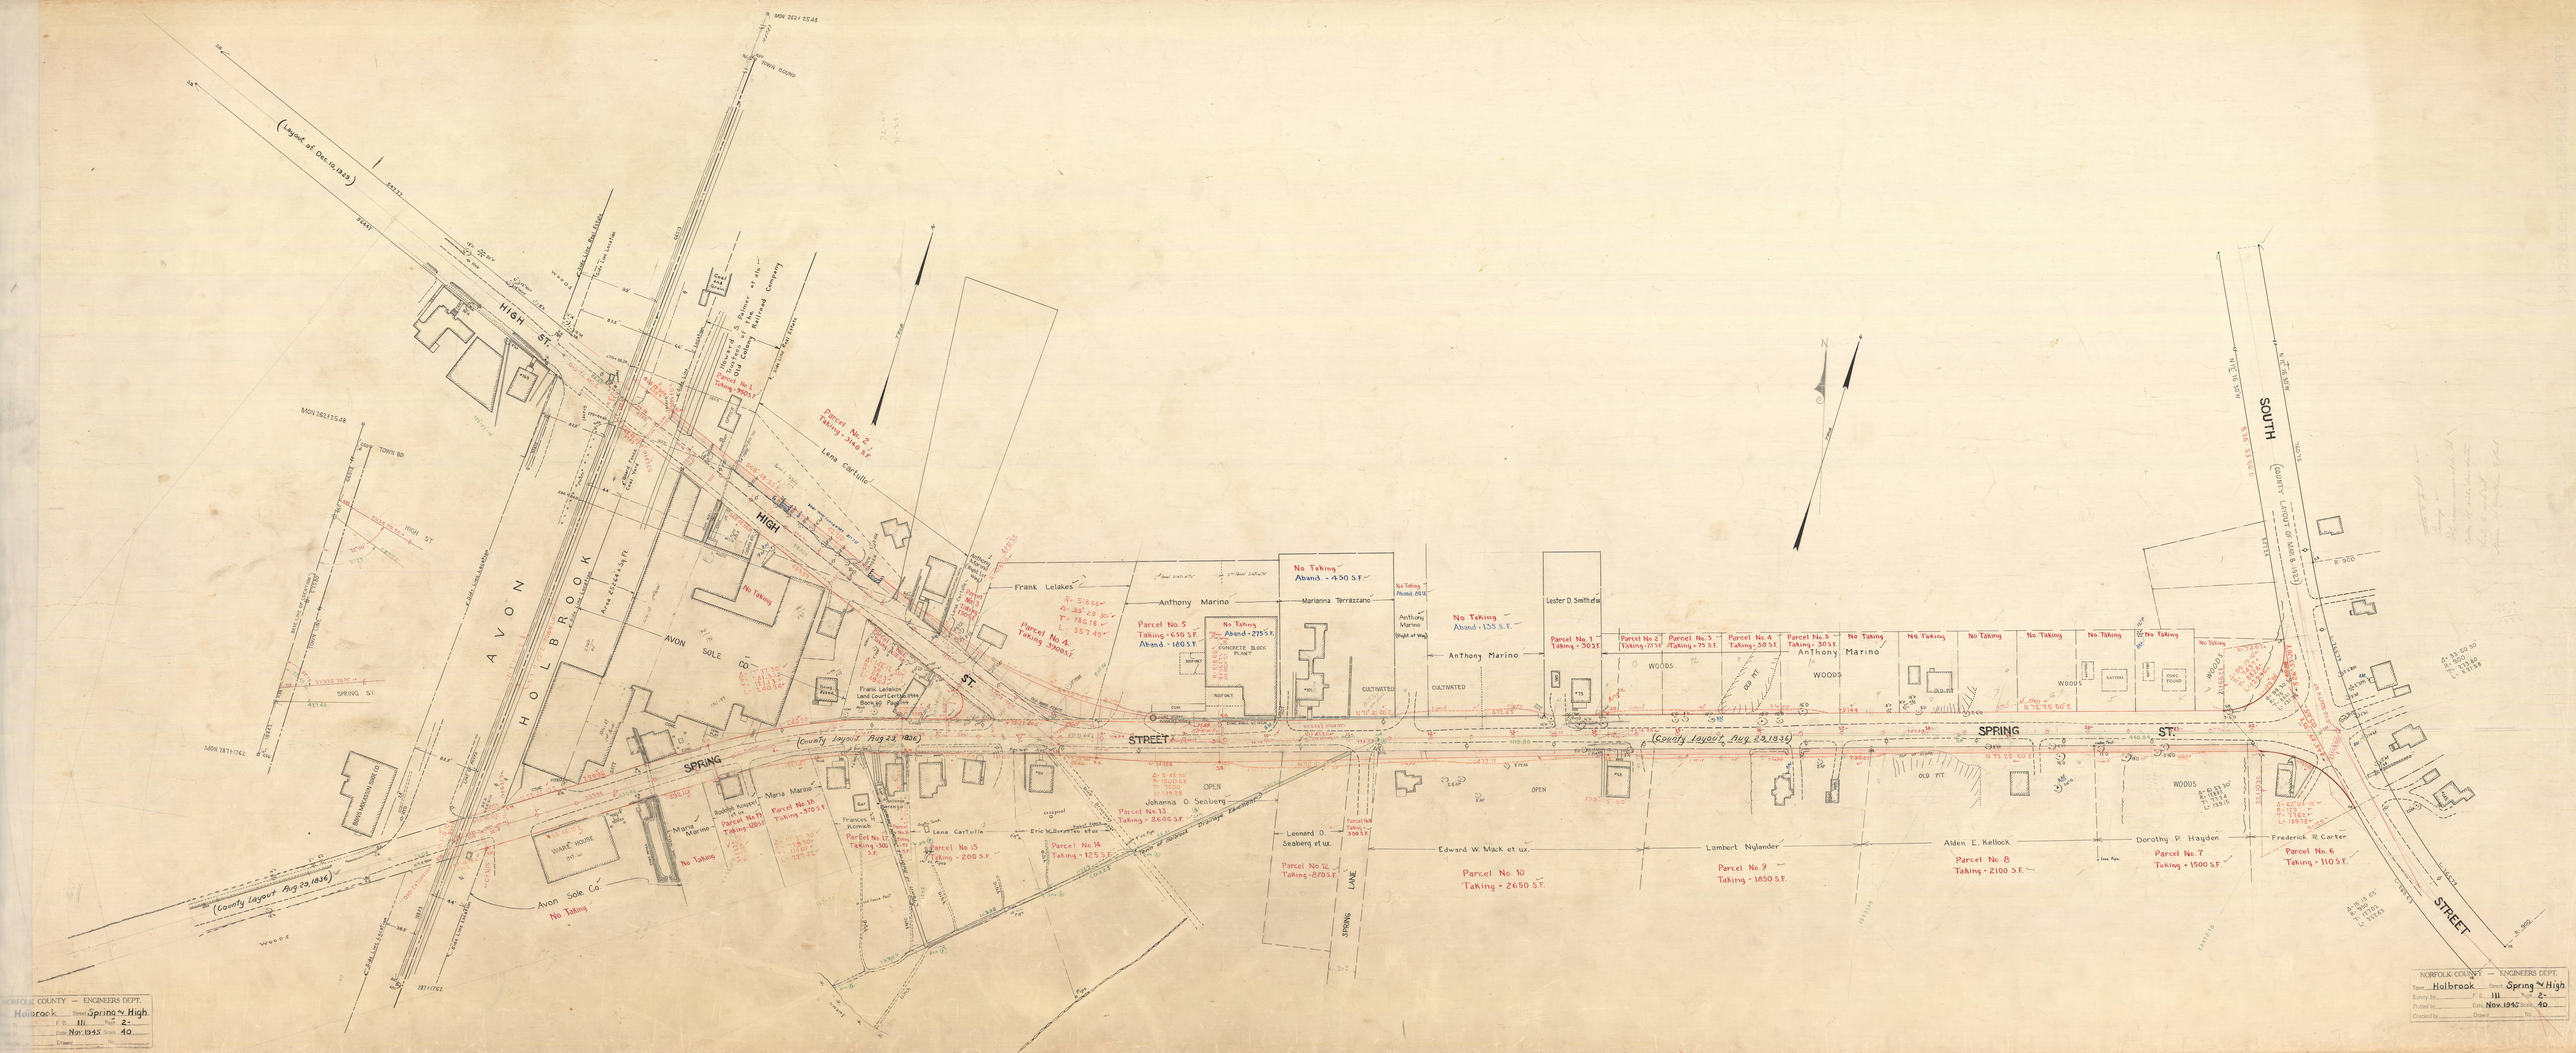
HIGH ST.
(Layout of Dec. 19, 1923)
AVON
HOLBROOK
Parcel No. 1
Taking - 305 S.F.
Parcel No. 2
Taking - 340 S.F.
Lena Cartullo
Parcel No. 4
Taking - 390 S.F.
No Taking
AVON SOLE CO.
Frank Lelakes
Anthony Marino
Parcel No. 5
Taking - 650 S.F.
Abend. - 180 S.F.
No Taking
Abend. - 275 S.F.
CONCRETE BLOCK PLANT
No Taking
Abend. - 430 S.F.
Marianna Terrazzano
Anthony Marino
(Right of Way)
No Taking
Abend. - 135 S.F.
Lester D. Smith et al
Parcel No. 1
Taking - 305 S.F.
Parcel No. 2
Taking - 235 S.F.
Parcel No. 3
Taking - 75 S.F.
Parcel No. 4
Taking - 50 S.F.
Parcel No. 5
Taking - 305 S.F.
Anthony Marino
WOODS
OLD PIT
CULTIVATED
SPRING ST.
(County Layout Aug. 22, 1836)
STREET
SOUTH
(COUNTY HIGHWAY)
Maria Marino
Rudolph Kuspert
Parcel No. 11
Taking - 1800 S.F.
Parcel No. 10
Taking - 370 S.F.
No Taking
Frances E. Kennish
Parcel No. 15
Taking - 500 S.F.
Lena Cartullo
Parcel No. 15
Taking - 200 S.F.
Eric M. Berrett et ux
Parcel No. 14
Taking - 125 S.F.
Johanna O. Seaberg
Parcel No. 13
Taking - 2600 S.F.
OPEN
Leonard O. Seaberg et ux.
Parcel No. 12
Taking - 8705 S.F.
SPRING LANE
Edward W. Mack et ux.
Parcel No. 10
Taking - 2650 S.F.
Lambert Nylander
Parcel No. 9
Taking - 1650 S.F.
Alden E. Kellock
Parcel No. 8
Taking - 2100 S.F.
Dorothy P. Hayden
Parcel No. 7
Taking - 1500 S.F.
Frederick R. Carter
Parcel No. 6
Taking - 110 S.F.
WOODS
OLD PIT
BATTERY
CONC. FOUND
MON 282 125.58
MON 281 117.62
TOWN BOUND
TOWN BD
SPRING ST.
BOSTON MEDICAL SUPPLY CO.
WAREHOUSE
Avon Sole Co
No Taking
Boston & Providence R.R. Co.
Located & Laid Out 1844
Boston & Providence
Frank Lelakes
Land Court Certificate
Book 60 Page 55
Parcel No. 3
Taking - 340 S.F.
Parcel No. 1
Taking - 305 S.F.
Located & Laid Out by the Old Colony Railroad Company
Boston & Providence R.R. Co.
Located & Laid Out by the Old Colony Railroad Company
Land Taken
Land Taken
Land Taken