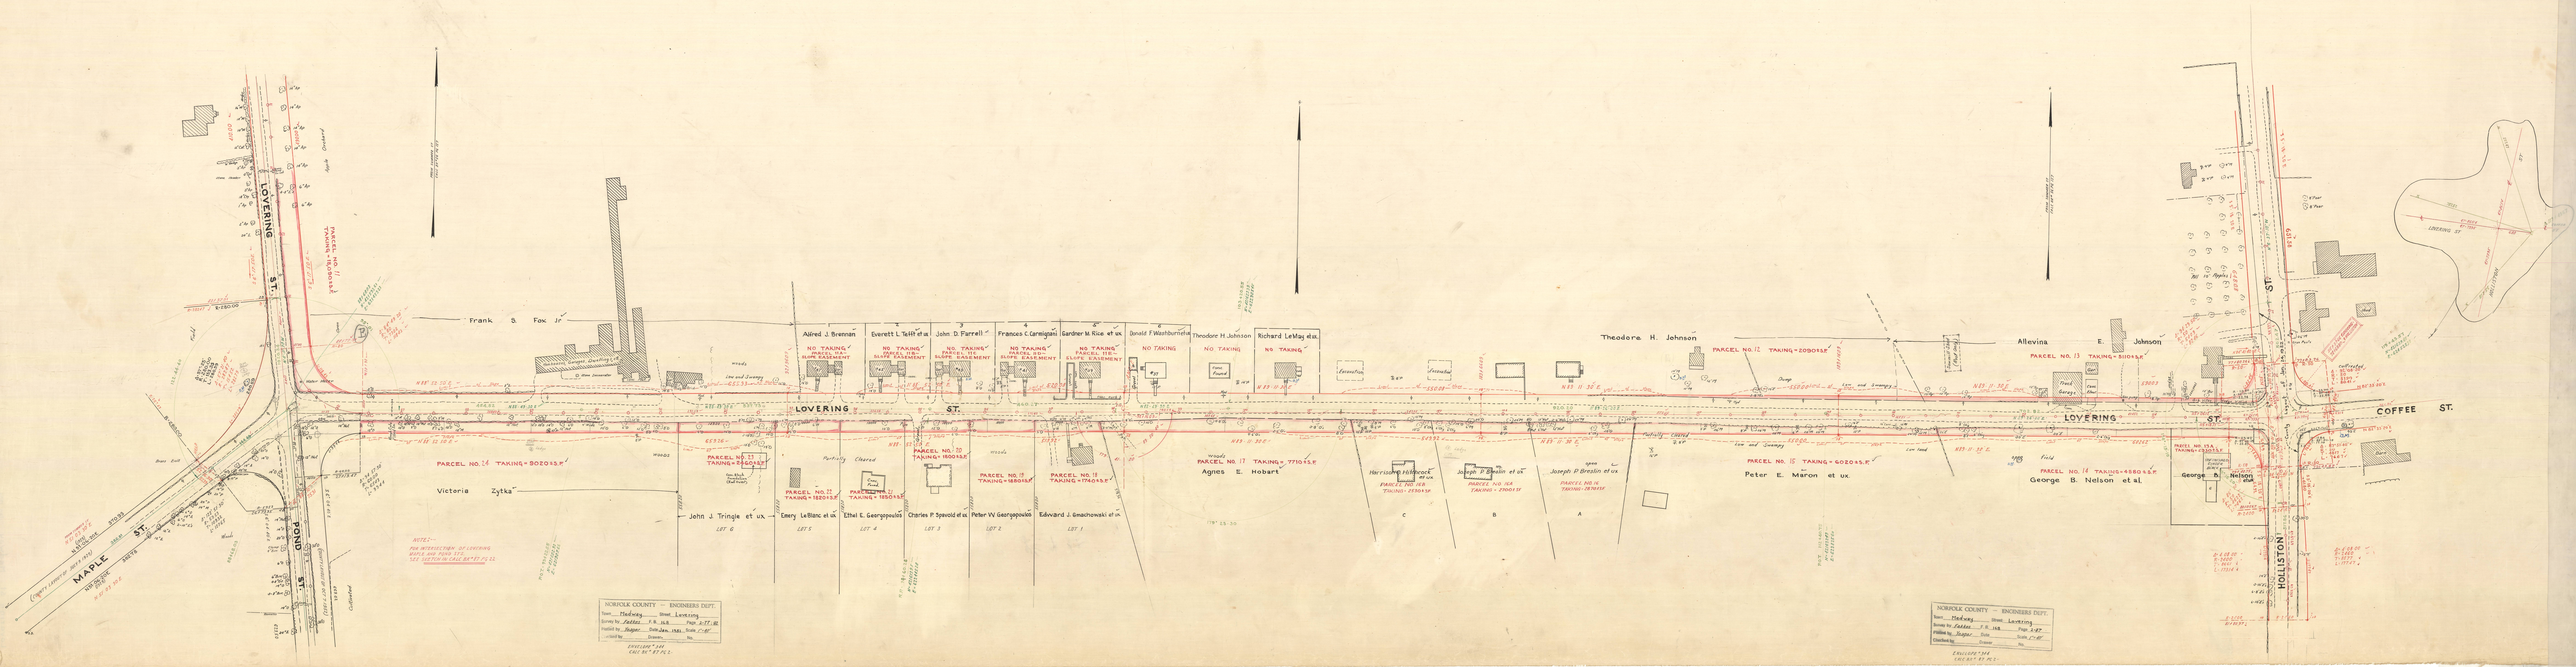
LOVERING ST.
MAPLE ST.
POND ST.
HOLLISTON ST.
COFFEE ST.
Frank B. Fox
Victoria Zytka
John J. Tringle et ux.
Emery LeBlanc et ux.
Ethel E. Georgopoulos
Charles P. Sewold et ux.
Peter W. Georgopoulos
Edward J. Gnachowski et ux.
Alfred J. Brennan
Everett L. Smith et ux.
John D. Farrell
Frances C. Carmignani
Gardner M. Rice et ux.
Donald F. Washburn et ux.
Theodore H. Johnson
Richard LeMay et ux.
Agnes E. Hobart
Harrison Hitchcock et ux.
Joseph P. Breslin et ux.
Joseph P. Breslin et ux.
Peter E. Maron et ux.
Theodore H. Johnson
Allevina E. Johnson
George B. Nelson et al.
George B. Nelson
NO TAKING
PARCEL NO. 24 TAKING = 5020 S.F.
PARCEL NO. 23 TAKING = 5960 S.F.
PARCEL NO. 22 TAKING = 1820 S.F.
PARCEL NO. 21 TAKING = 1850 S.F.
PARCEL NO. 20 TAKING = 1600 S.F.
PARCEL NO. 19 TAKING = 1880 S.F.
PARCEL NO. 18 TAKING = 1740 S.F.
PARCEL NO. 17 TAKING = 7710 S.F.
PARCEL NO. 16 TAKING = 2700 S.F.
PARCEL NO. 15 TAKING = 6020 S.F.
PARCEL NO. 14 TAKING = 4880 S.F.
PARCEL NO. 13 TAKING = 5100 S.F.
PARCEL NO. 12 TAKING = 2050 S.F.
NOTE:- FOR INTERSECTION OF LOVERING WITH COFFEE SEE PLAN SHEET 17 OF 22
SEE SHEET 16 FOR CALC. OF PT. 17 & 22
NORFOLK COUNTY — ENGINEERS DEPT.
Town Medway Street Lovering
Survey by Fadden F.B. 168 Page 2-17, 18
Profile by Bagley Date Jan. 1941 Scale 1"=40'
Checked by Drawn No.
ENGLEWOOD 1944
CHECKED BY F.P.C.