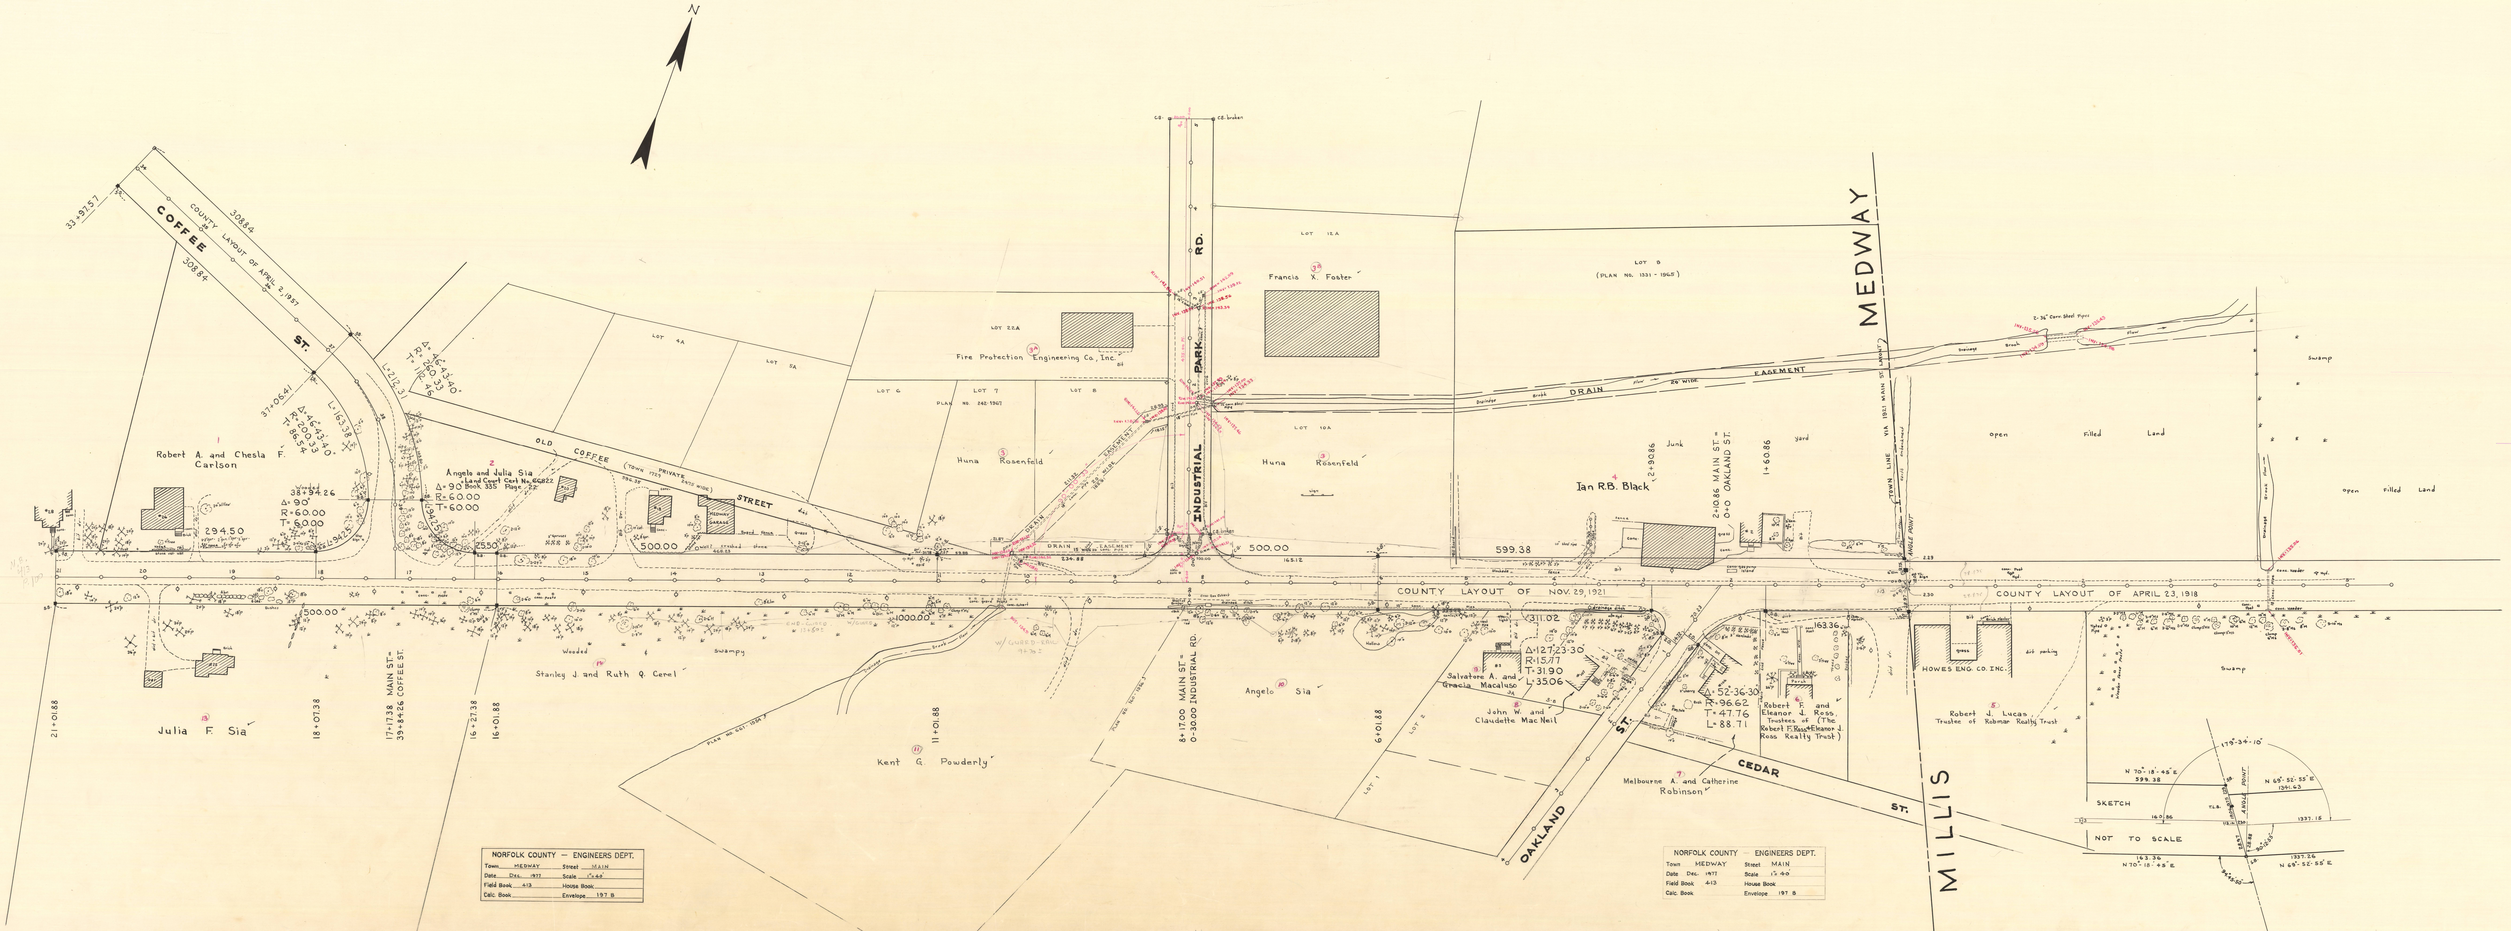
N
COFFEE ST.
COUNTY LAYOUT OF APRIL 2, 1937
OLD COFFEE STREET
(TOWN PRIVATE 1929 ROAD WIDE)
INDUSTRIAL PARK RD.
MAIN ST.
MEDWAY
MILLIS
OAKLAND ST.
CEDAR ST.
DRAIN EASEMENT 20' WIDE
COUNTY LAYOUT OF NOV. 29, 1921
COUNTY LAYOUT OF APRIL 23, 1918
TOWN LINE
Robert A. and Chesla F. Carlson
Angelo and Julia Sia
Land Court Cert. No. 66222
Book 335 Page 32
Julia F. Sia
Stanley J. and Ruth Q. Cerel
Kent G. Powderly
Huna Rosenfeld
Fire Protection Engineering Co., Inc.
Francis X. Foster
Angelo Sia
Salvatore A. and Gracia Macaluso
John W. and Claudette MacNeil
Melbourne A. and Catherine Robinson
Ian R.B. Black
Robert F. and Eleanor L. Ross, Trustees of (The Robert F. and Eleanor J. Ross Realty Trust)
Robert J. Lucas, Trustee of Kalamar Realty Trust
HOWES ENG. CO. INC.
Junk yard
open
Filled Land
Swamp
Weeded
SKETCH
NOT TO SCALE
NORFOLK COUNTY — ENGINEERS DEPT.
Town MEDWAY Street MAIN
Date Dec. 1977 Scale 1"=40'
Field Book 413 House Book
Calc. Book Envelope 197 B