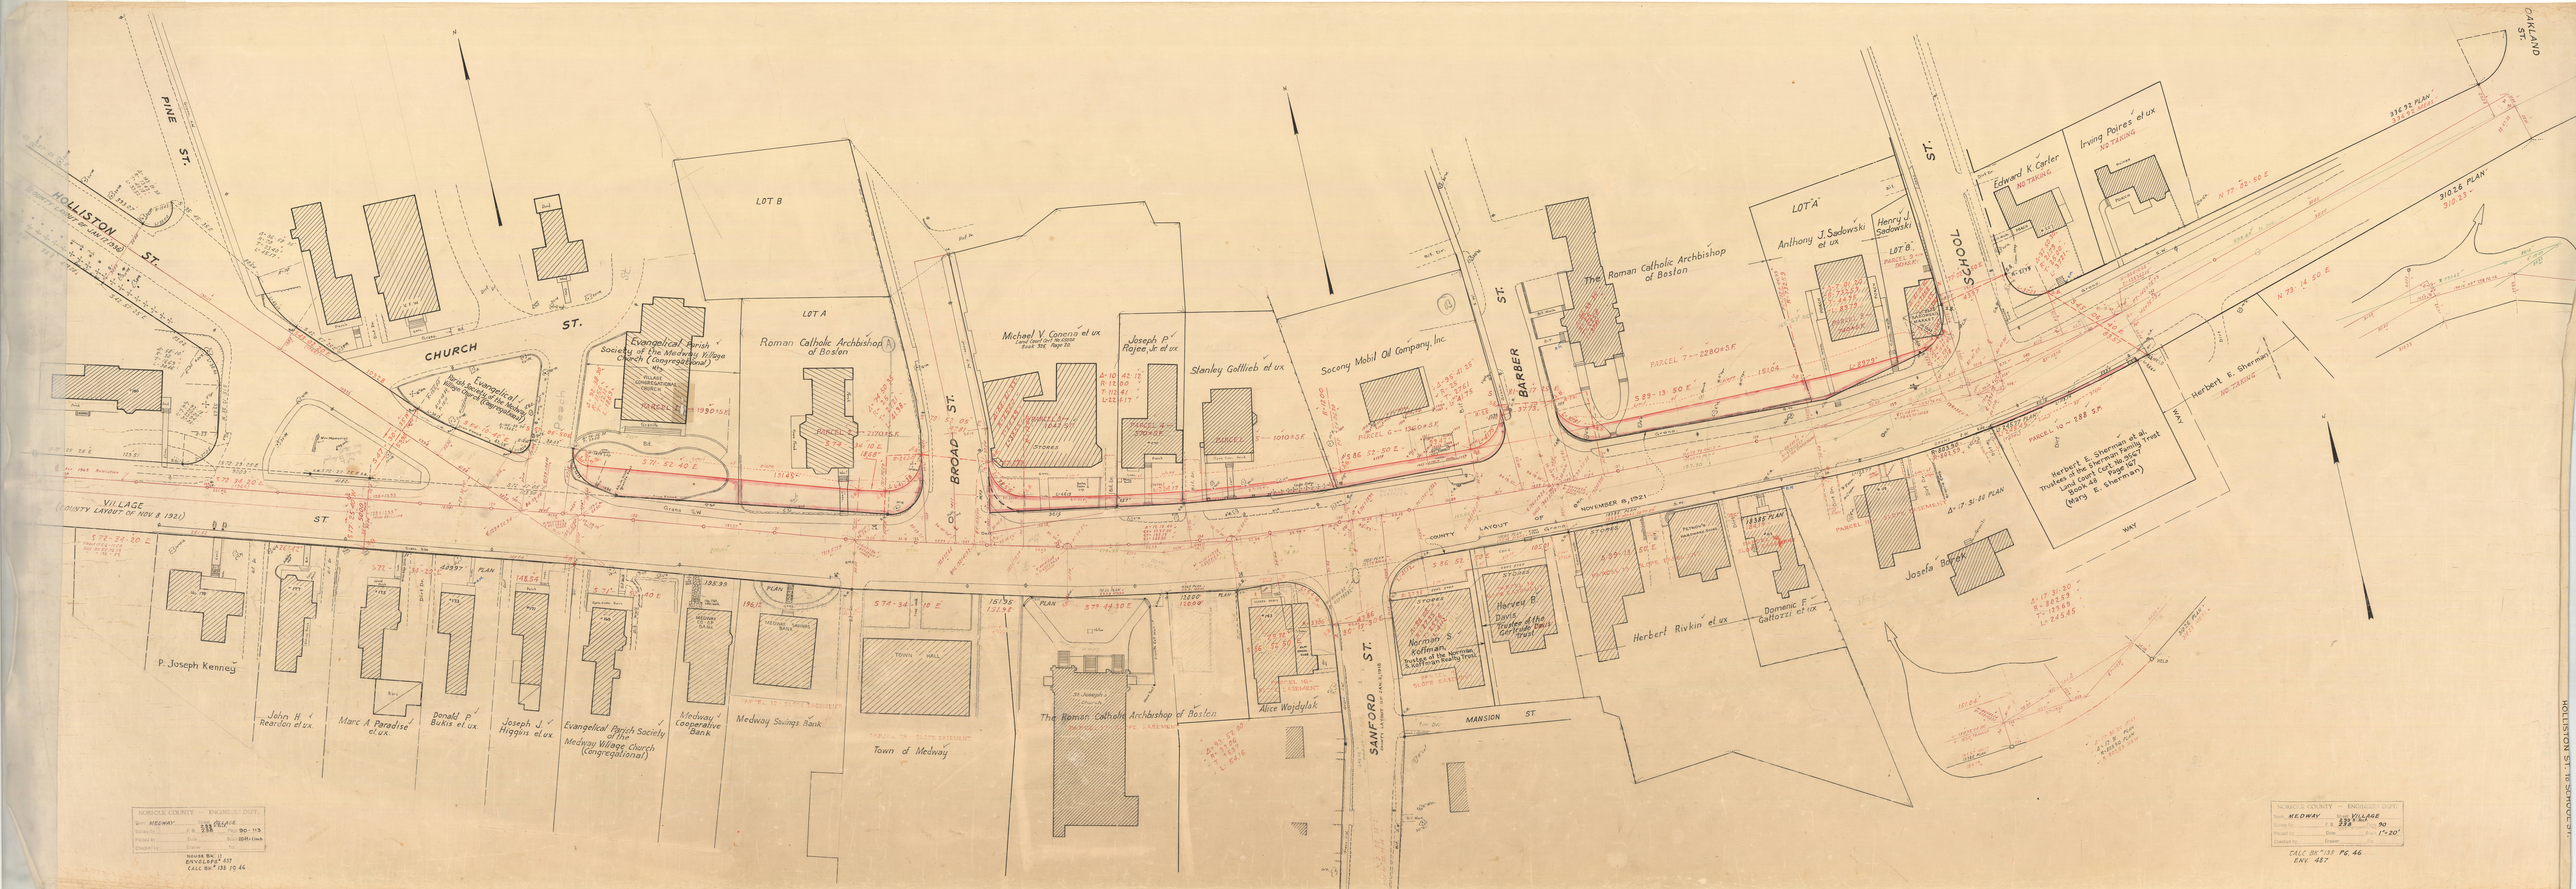
PINE ST.
HOLLISTON ST.
CHURCH ST.
VILLAGE
(COUNTY LAYOUT OF NOV 8 1921)
ST
LOT B
LOT A
Roman Catholic Archbishop of Boston
Evangelical Parish Society of the Medway Village Church (Congregational)
Michael V. Canena et ux
Joseph P. Rojee, Jr. et ux
Slanley Gotllieb et ux
Socony Mobil Oil Company, Inc.
BROAD ST.
BARBER ST.
The Roman Catholic Archbishop of Boston
LOT A
Anthony J. Sadowski et ux
LOT B
Henry J. Sadowski
SCHOOL ST.
Edward K. Gerler
Irving Peires et ux
NO TAKING
OAKLAND ST.
Herbert E. Sherman
WAY
Herbert E. Sherman et al, Trustees of the Sherman Family Trust
Land Court Cert. No. 9547
Book 48 Page 167
(Mary E. Sherman)
PARCEL 10 ~ 288 S.F.
Josefa Barak
Herbert Rivkin et ux
Domenic F. Gattozzi et ux
Harvey B. Davis, Trustee of the Davis Gerler Family Trust
Normand S. Koffman, Trustee of the Norman S. Koffman Realty Trust
Alice Wojdylak
Town of Medway
TOWN HALL
Medway Savings Bank
Medway Cooperative Bank
Evangelical Parish Society of the Medway Village Church (Congregational)
Donald P. Burke et ux
Joseph J. Higgins et ux
Marc A Paradise et ux
John H. Reardon et ux
P. Joseph Kenney
SANFORD ST.
MANSION ST.
COUNTY LAYOUT OF NOVEMBER 8, 1921
NORFOLK COUNTY — ENGINEERS' DEPT.
Date: MEDWAY
Surveyed by: F.B. 333 PAGE Plan No. 90 - 113
Plotted by: Scale: 1" = 20'
Checked by: Drawn by:
NAVAR BK. 17 ENVELOPE 337
CALC BK. 135 PG 44
NORFOLK COUNTY — ENGINEERS' DEPT.
Date: MEDWAY VILLAGE
Surveyed by: F.B. 333 PAGE Plan No. 90
Plotted by: Scale: 1" = 20'
Checked by: Drawn by:
CALC BK. 138 PG. 46
ENV. 487
HOLLISTON ST. TO SCHOOL ST.