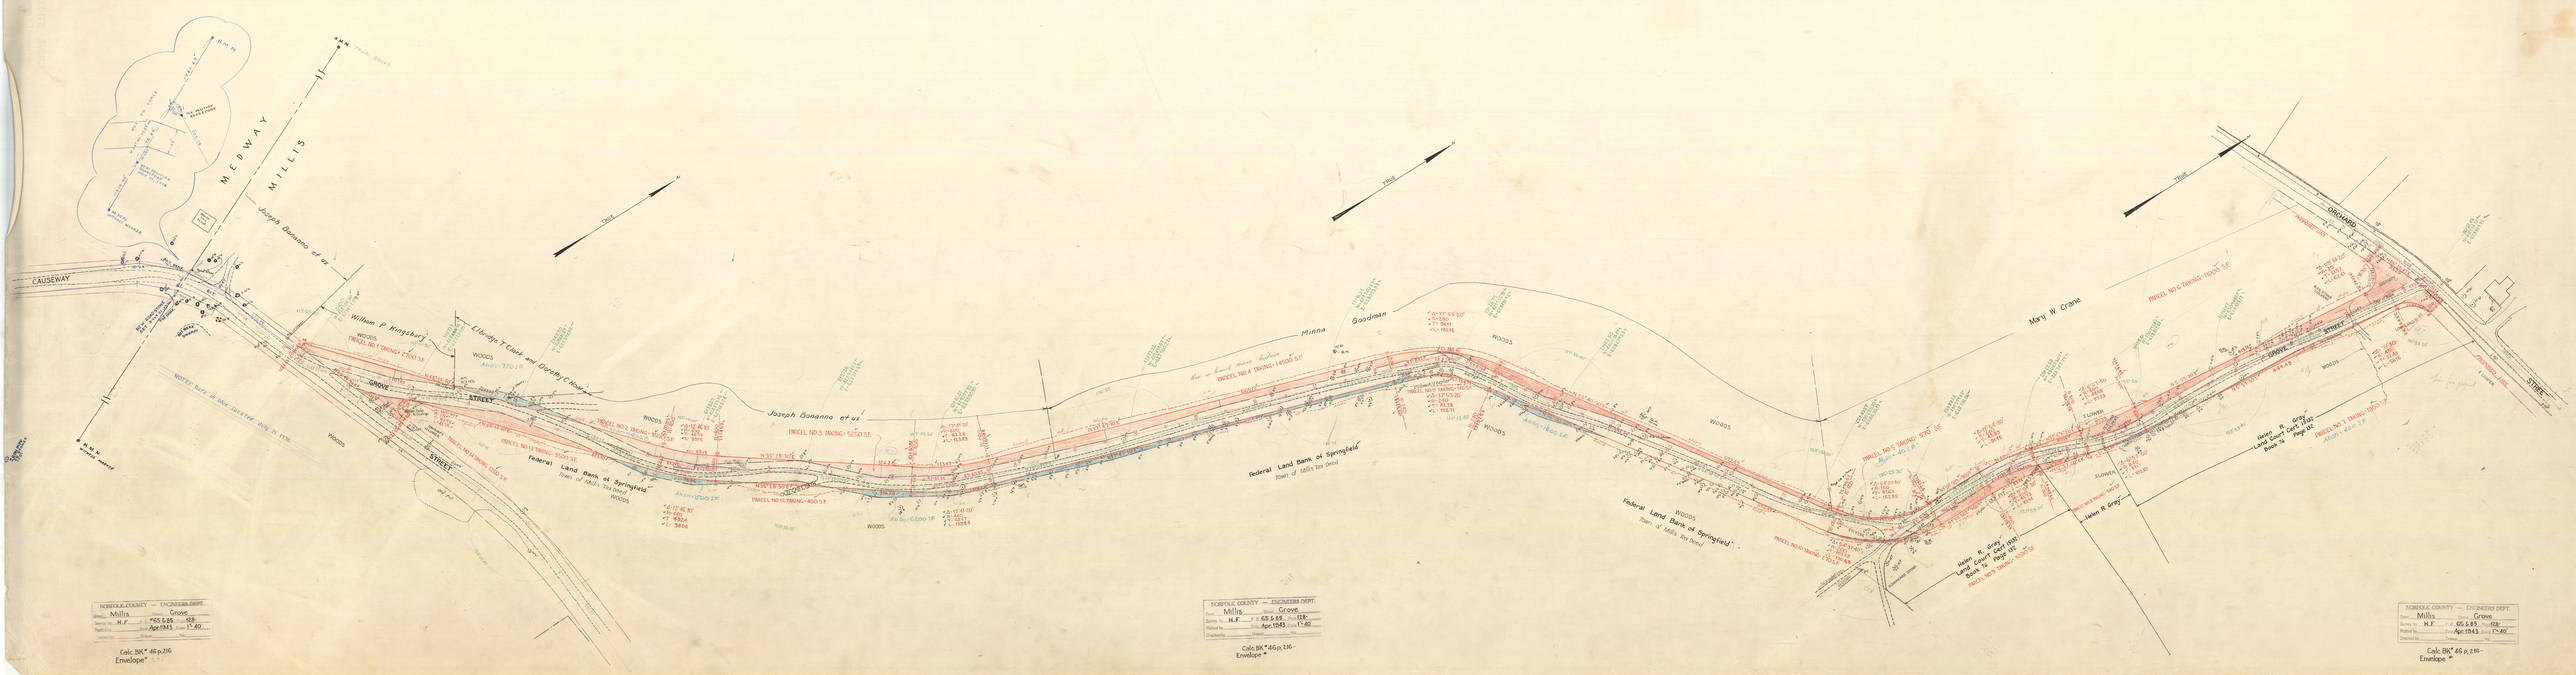

H.M.M.
NOT TO SCALE
OLD POSITION ROADSTONE
NEW POSITION ROADSTONE JULY 21, 1976
M.M.N. WITNESS MARKER
H.M.M. TOWN BOUND
MEDWAY
MILLIS
House und const.
CAUSEWAY
BOT. BANK
Road Stone
DIRT
BIT.
NEW ROADSTONE SET JULY 21, 1976
TOP BANK
BOT. BANK SWAMPY
NOTE: Data in blue Located July 21 1976
M.M.N. WITNESS MARKER
IRON PIPE IN STONES (FD)
TRUE
Joseph Bonanno et ux
William P. Kingsbury
WOODS
PARCEL NO. 1 TAKING = 2700 S.F.
Elbridge T. Clark and Dorothy C. Hoar
Aban = 750 S.F.
GROVE
STREET
Water hole & Dump
SWAMPY 10' LOWER
PARCEL NO. 14 TAKING 1250 S.F.
PARCEL NO. 13 TAKING = 3500 S.F.
PARCEL NO. 2 TAKING = 3500 S.F.
Aban = 940 S.F.
Federal Land Bank of Springfield
Town of Millis Tax Deed
old pit
Proposed Lines
Aban = 1500 S.F.
Joseph Bonanno et ux
PARCEL NO. 3 TAKING = 5250 S.F.
OLD CART PATH
PARCEL NO. 12 TAKING = 400 S.F.
Aban = 6200 S.F.
Now or formerly Minna Goodman
PARCEL NO. 4 TAKING = 14500 S.F.
Minna Goodman
PARCEL NO. 11 TAKING = 140 S.F.
Aban = 1600 S.F.
Federal Land Bank of Springfield
Town of Millis Tax Deed
Pile of stones
Mary W. Crane
PARCEL NO. 5 TAKING = 570 S.F.
Aban = 40 S.F.
PARCEL NO. 10 TAKING = 270 S.F.
OLD PIT
PIPE & STONES
3 LOWER
12" STONE CULVERT
PARCEL NO. 8 TAKING = 540 S.F.
Helen R. Gray
Helen R. Gray Land Court Cert. 15132 Book 76 Page 132
PARCEL NO. 9 TAKING = 3200 S.F.
3 CORNERED STONE
PARCEL NO. 6 TAKING = 11000 S.F.
6' X 6' STONE CULVERT
SWAMPY
ORCHARD
STREET
PROPOSED LINE
LOW LAND
WOODS
PARCEL NO. 7 TAKING = 1800 S.F.
Aban = 400 S.F.
Helen R. Gray Land Court Cert. 15132 Book 76 Page 132
4' LOWER

NORFOLK COUNTY — ENGINEERS DEPT.
Town Millis Street Grove
Survey by H.F. F. B. #65 & 85 Page 128-
Plotted by ______ Date Apr. 1943 Scale 1" = 40'
Checked by ______ Drawer ______ No. ______

Calc. BK.# 46 p. 216
Envelope # 235

NORFOLK COUNTY — ENGINEERS DEPT.
Town Millis Street Grove
Survey by H.F. F. B. 65 & 85 Page 128-
Plotted by ______ Date Apr. 1943 Scale 1" = 40'
Checked by ______ Drawer ______ No. ______

Calc. BK.# 46 p, 216-
Envelope #

NORFOLK COUNTY — ENGINEERS DEPT.
Town Millis Street Grove
Survey by H.F. F. B. 65 & 85 Page 128-
Plotted by ______ Date Apr. 1943 Scale 1" = 40'
Checked by ______ Drawer ______ No. ______

Calc. BK.# 46 p, 216-
Envelope #