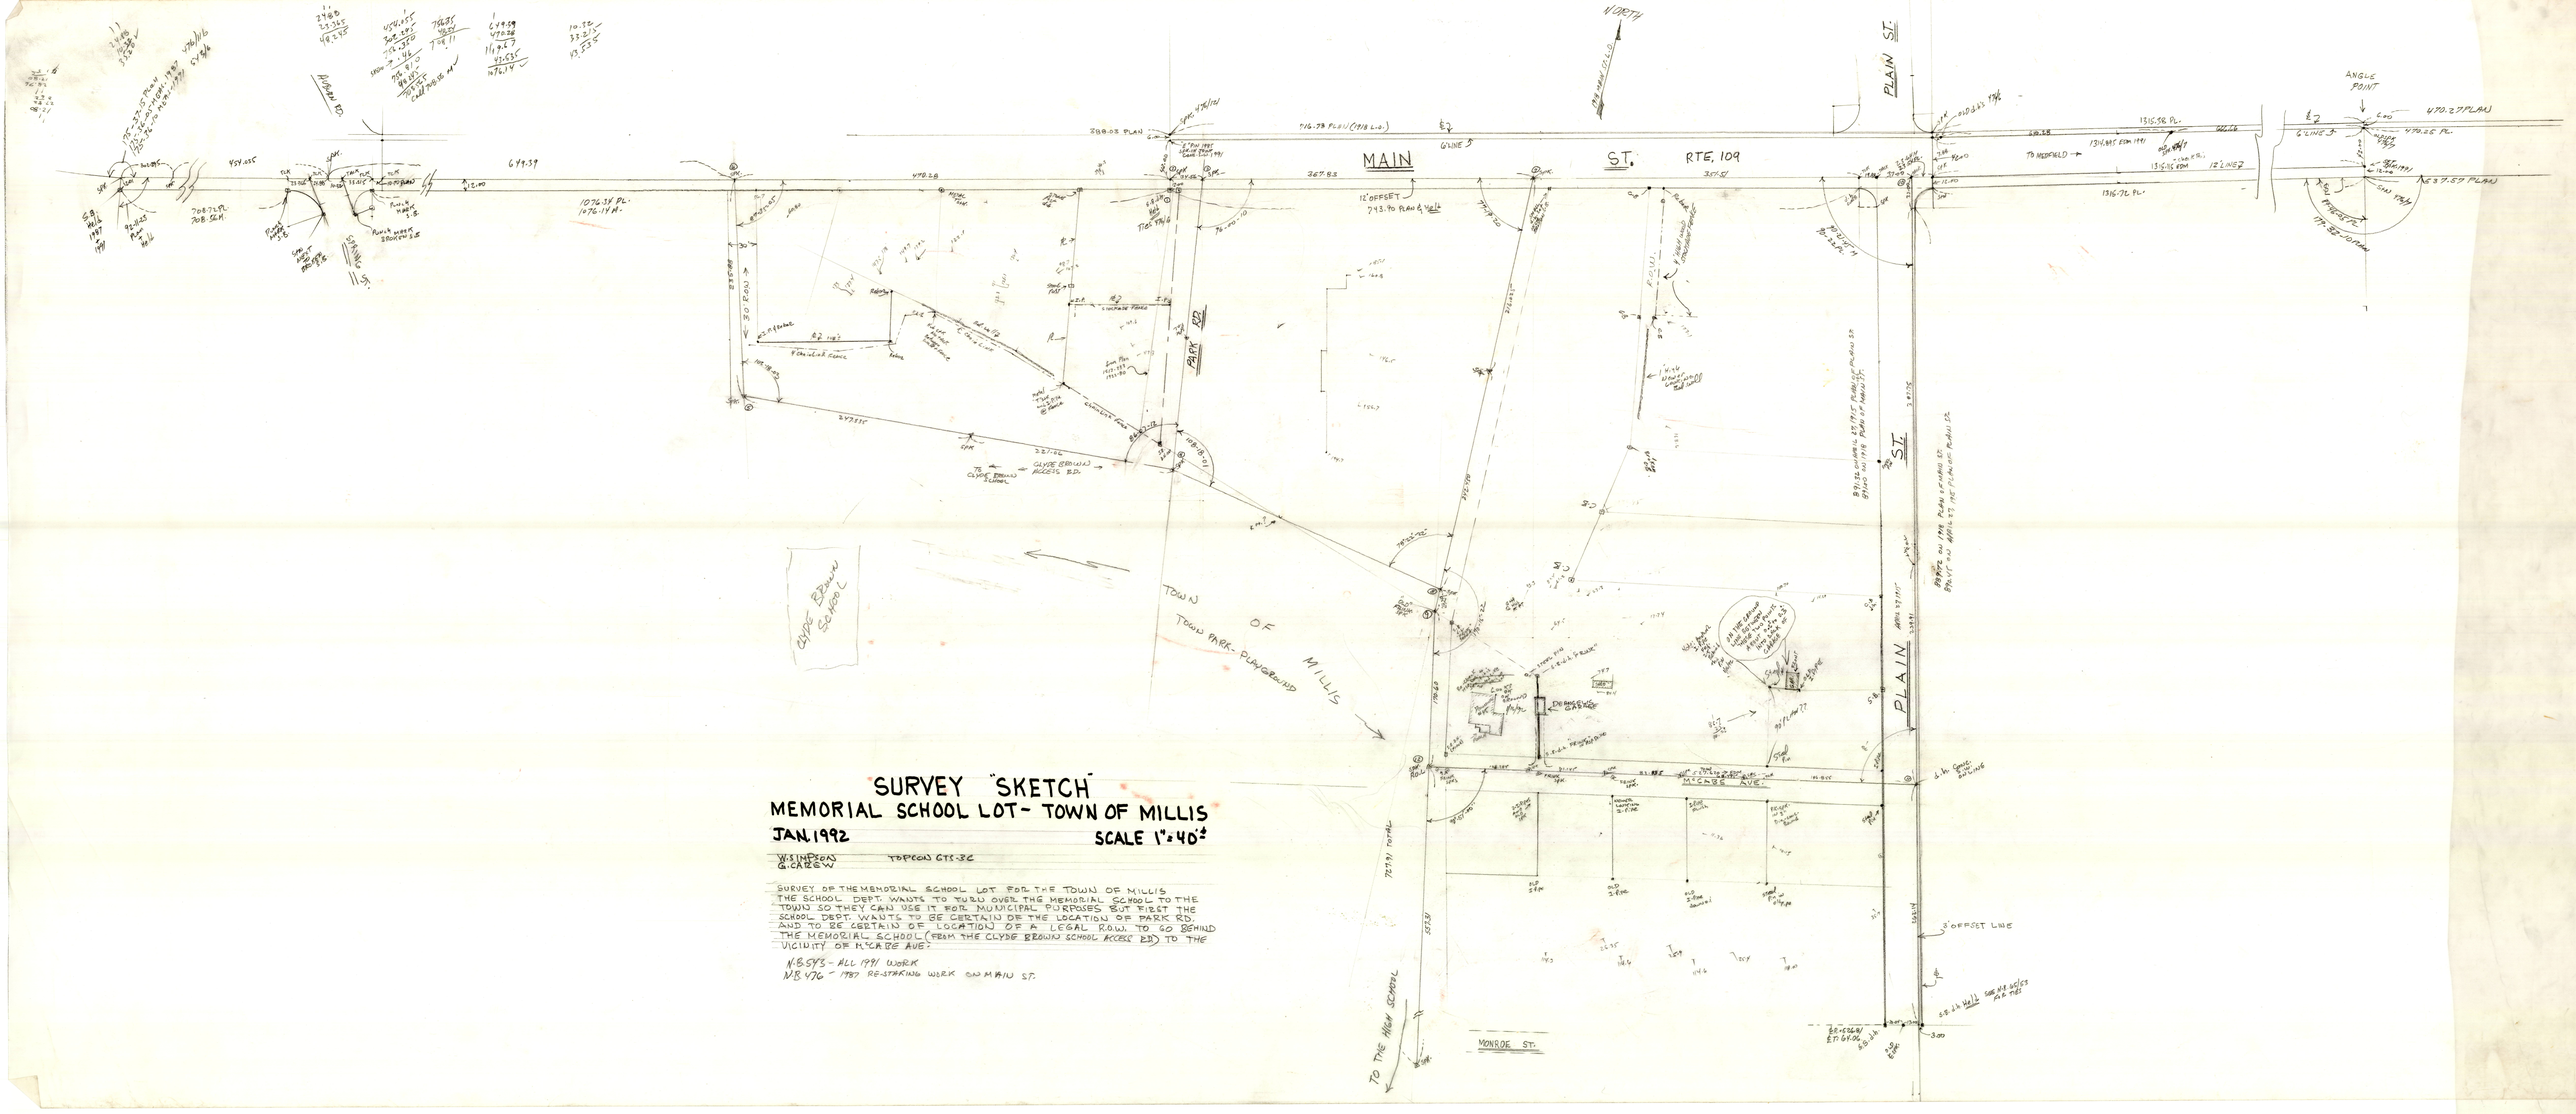
MAIN ST. RTE. 109
PLAIN ST.
PARK RD.
MCCABE AVE.
MONROE ST.
TOWN OF MILLIS
TOWN PARK - PLAYGROUND
CLYDE BROWN SCHOOL
TO THE HIGH SCHOOL
TO MEDFIELD
ANGLE POINT
NORTH
12' OFFSET
3' OFFSET LINE
30' ROW
SURVEY "SKETCH"
MEMORIAL SCHOOL LOT - TOWN OF MILLIS
JAN. 1992
SCALE 1" = 40'
W.S. (NPSRA)
G.C. (RZW)
TOPCON GTS-3C
SURVEY OF THE MEMORIAL SCHOOL LOT FOR THE TOWN OF MILLIS
THE SCHOOL DEPT. WANTS TO TURN OVER THE MEMORIAL SCHOOL TO THE TOWN SO THEY CAN USE IT FOR MUNICIPAL PURPOSES BUT FIRST THE SCHOOL DEPT. WANTS TO BE CERTAIN OF THE LOCATION OF PARK RD. AND TO BE CERTAIN OF LOCATION OF A LEGAL R.O.W. TO GO BEHIND THE MEMORIAL SCHOOL (FROM THE CLYDE BROWN SCHOOL ACCESS RD) TO THE VICINITY OF MCCABE AVE.
N.B. 573 - ALL 1991 WORK
N.B. 476 - 1987 RE-STAKING WORK ON MAIN ST.