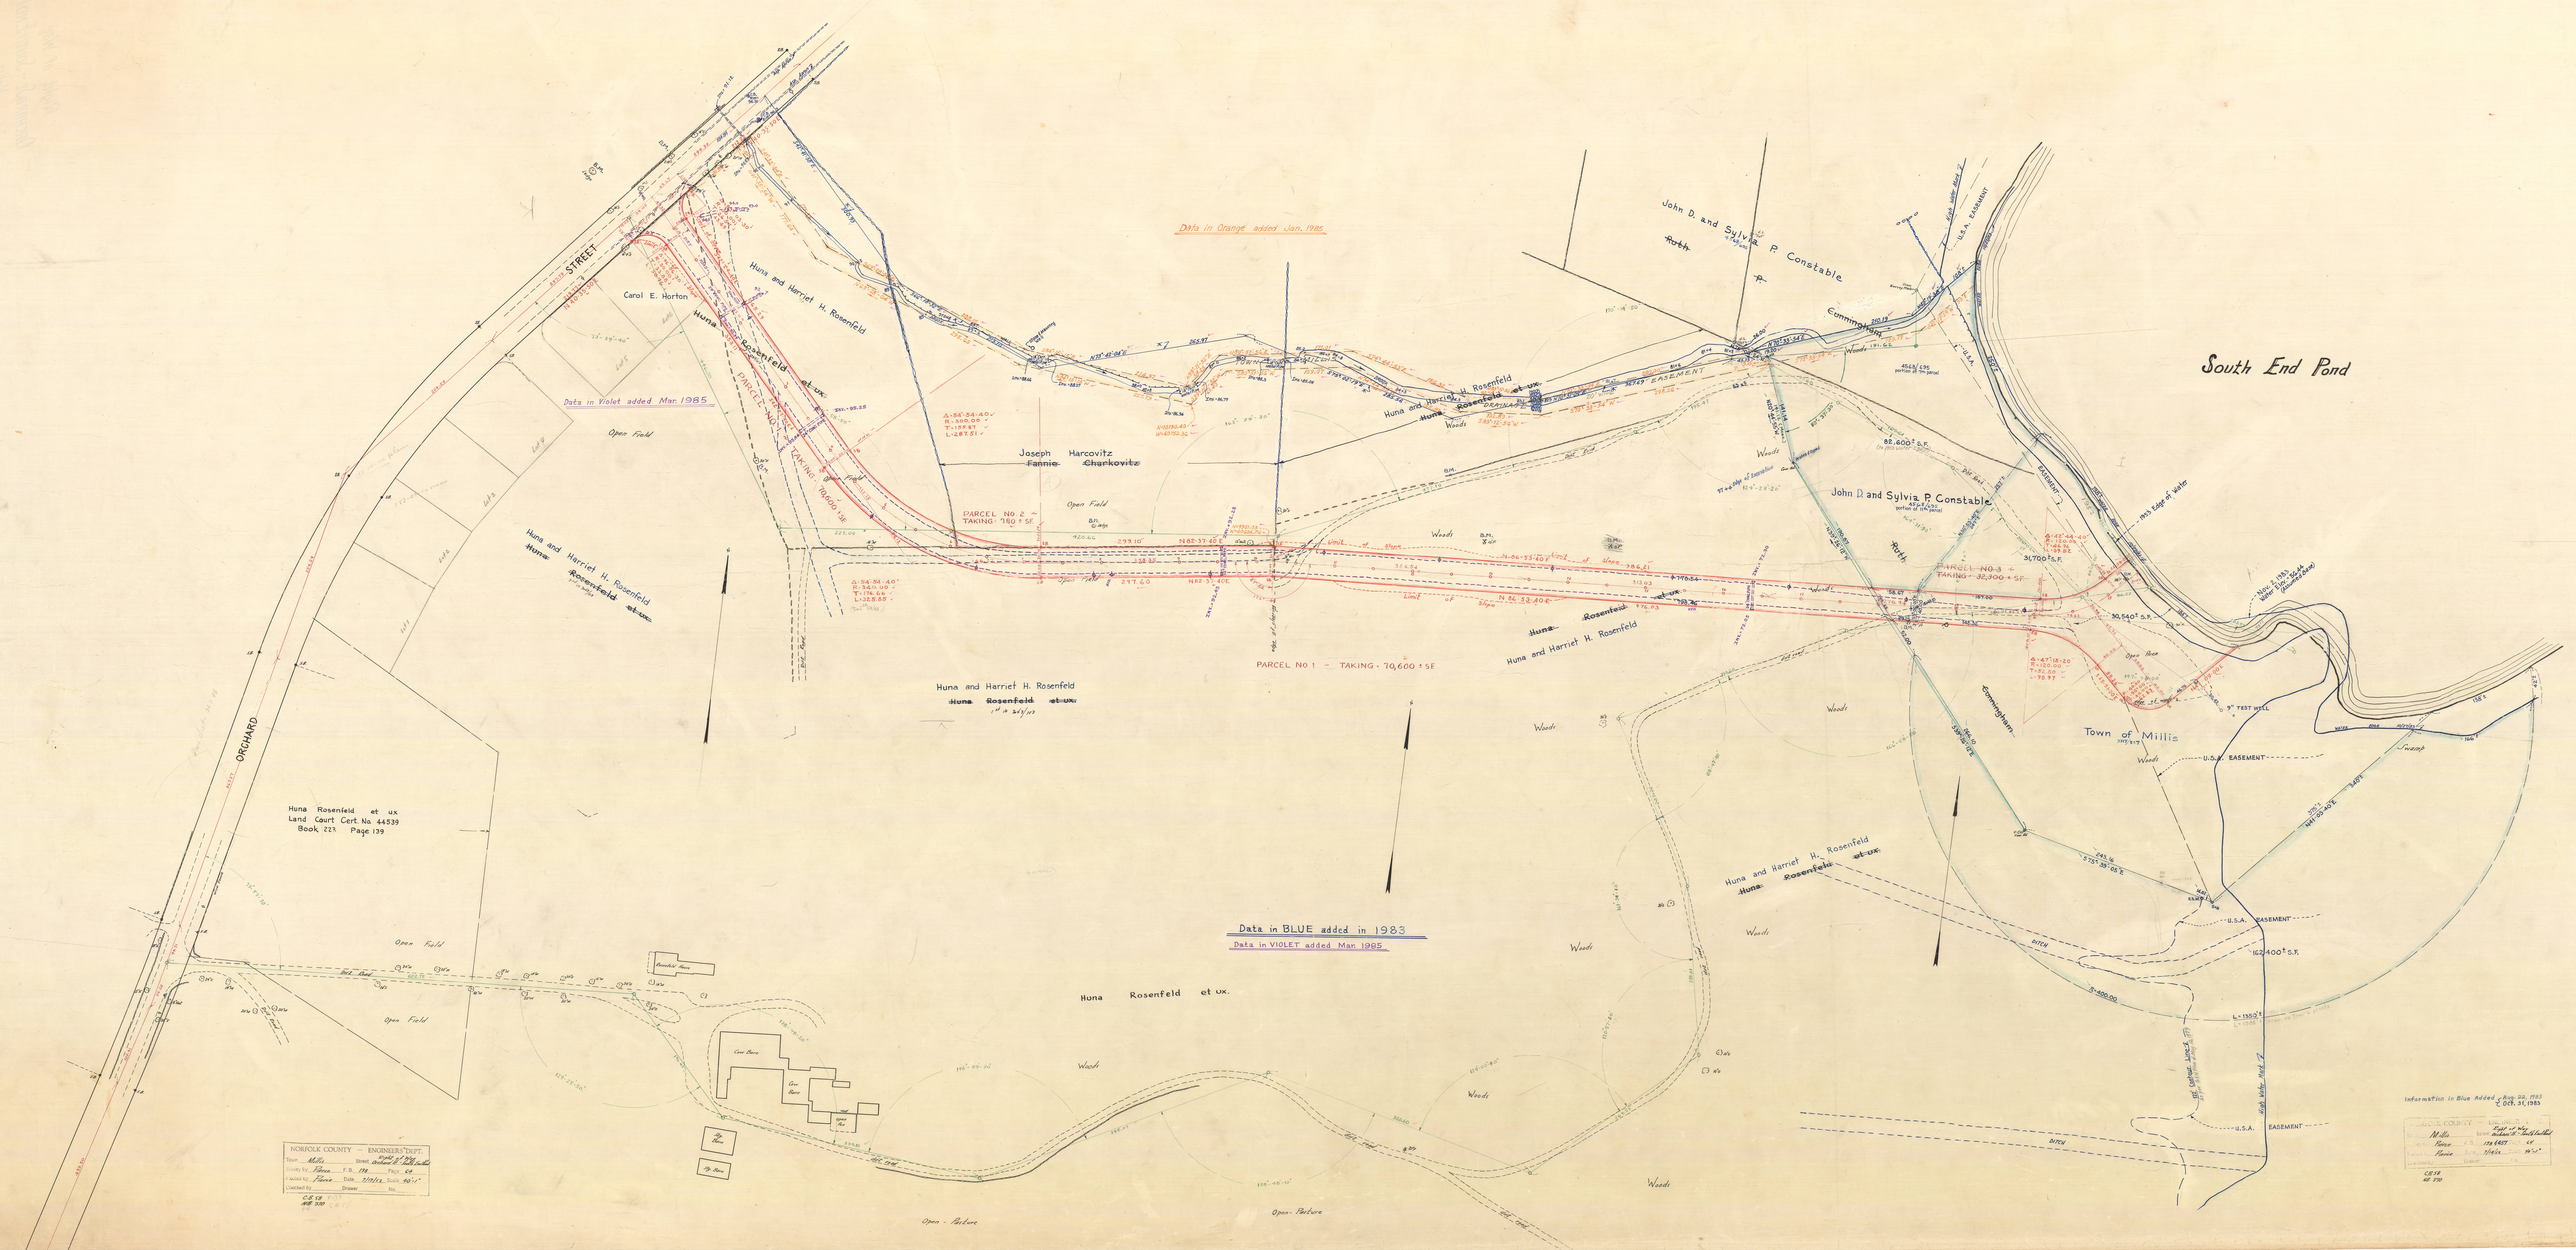
Data in Orange added Jan. 1985
Data in Violet added Mar. 1985
Data in BLUE added in 1983
Data in VIOLET added Mar. 1985
South End Pond
ORCHARD STREET
Carol E. Horton
Huna and Harriet H. Rosenfeld
Huna Rosenfeld et ux
Land Court Cert. No. 44539
Book 223 Page 139
Joseph Harcovitz
Fannie Churkovitz
John D. and Sylvia P. Constable
Roth
Cunningham
PARCEL NO. 1 - TAKING - 70,600 ± SF
PARCEL NO. 2 - TAKING - 780 ± SF
PARCEL NO. 3 - TAKING - 32,300 ± SF
Town of Millis
Open Field
Open - Pasture
Woods
Swamp
U.S.A. EASEMENT
DITCH
Edge of Water
9" TEST HOLE
Information in Blue Added 9 Aug. 22, 1983
C Oct. 31, 1983

SOUTH END POND

1953 COUNTY LAYOUT RIGHT OF WAY

B.M. ⊕
THE S'WLY CORNER OF A STONE BOUND.
ELEV. = 68.30 COUNTY LAYOUT OF 1953
ELEV. = 123.13 SEA LEVEL DATUM OF 1929

EDGE OF WATER OCTOBER 27, 1983

EDGE OF WATER AS SHOWN ON 1953 COUNTY LAYOUT OF RIGHT OF WAY

U.S.A. EASEMENT

BROOK

DIRT ROAD

DIRT PARKING

9" TEST WELL

DRAINAGE EASEMENT

TOWN OF MILLIS

CART PATH

John D. and Sylvia P. Constable

Town of Millis

Huna and Harriet H. Rosenfeld

COUNTY LAYOUT OF SEPT. 22, 1953 RIGHT OF WAY

DITCH

BANK

TOP

BOT

TOPOGRAPHICAL PLAN
OF
PROPOSED WELL SITE
AND
RIGHT OF WAY REVISION
IN
MILLIS, MASS.

SCALE: 1 INCH = 20 FEET FEBRUARY 28, 1984
COUNTY ENGINEER, ALVAH L. DOWNS

0 20 40 60

Alvah L. Downs

NOTE:
ELEVATIONS ARE BASED ON THE 1953 COUNTY LAYOUT OF THE RIGHT OF WAY TO SOUTH END POND WHICH IS ON AN ASSUMED BASE.