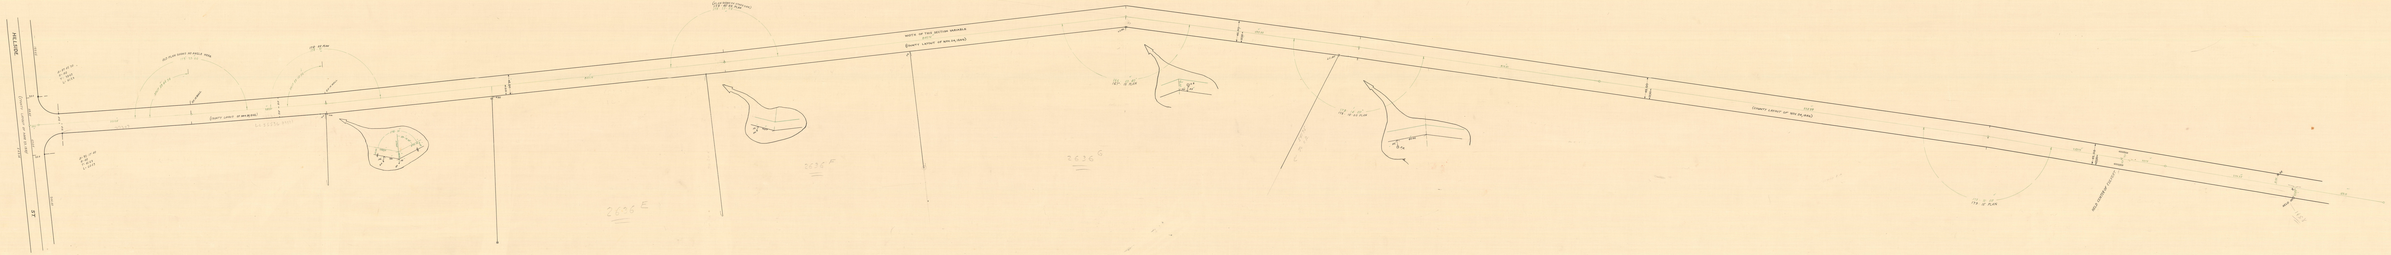







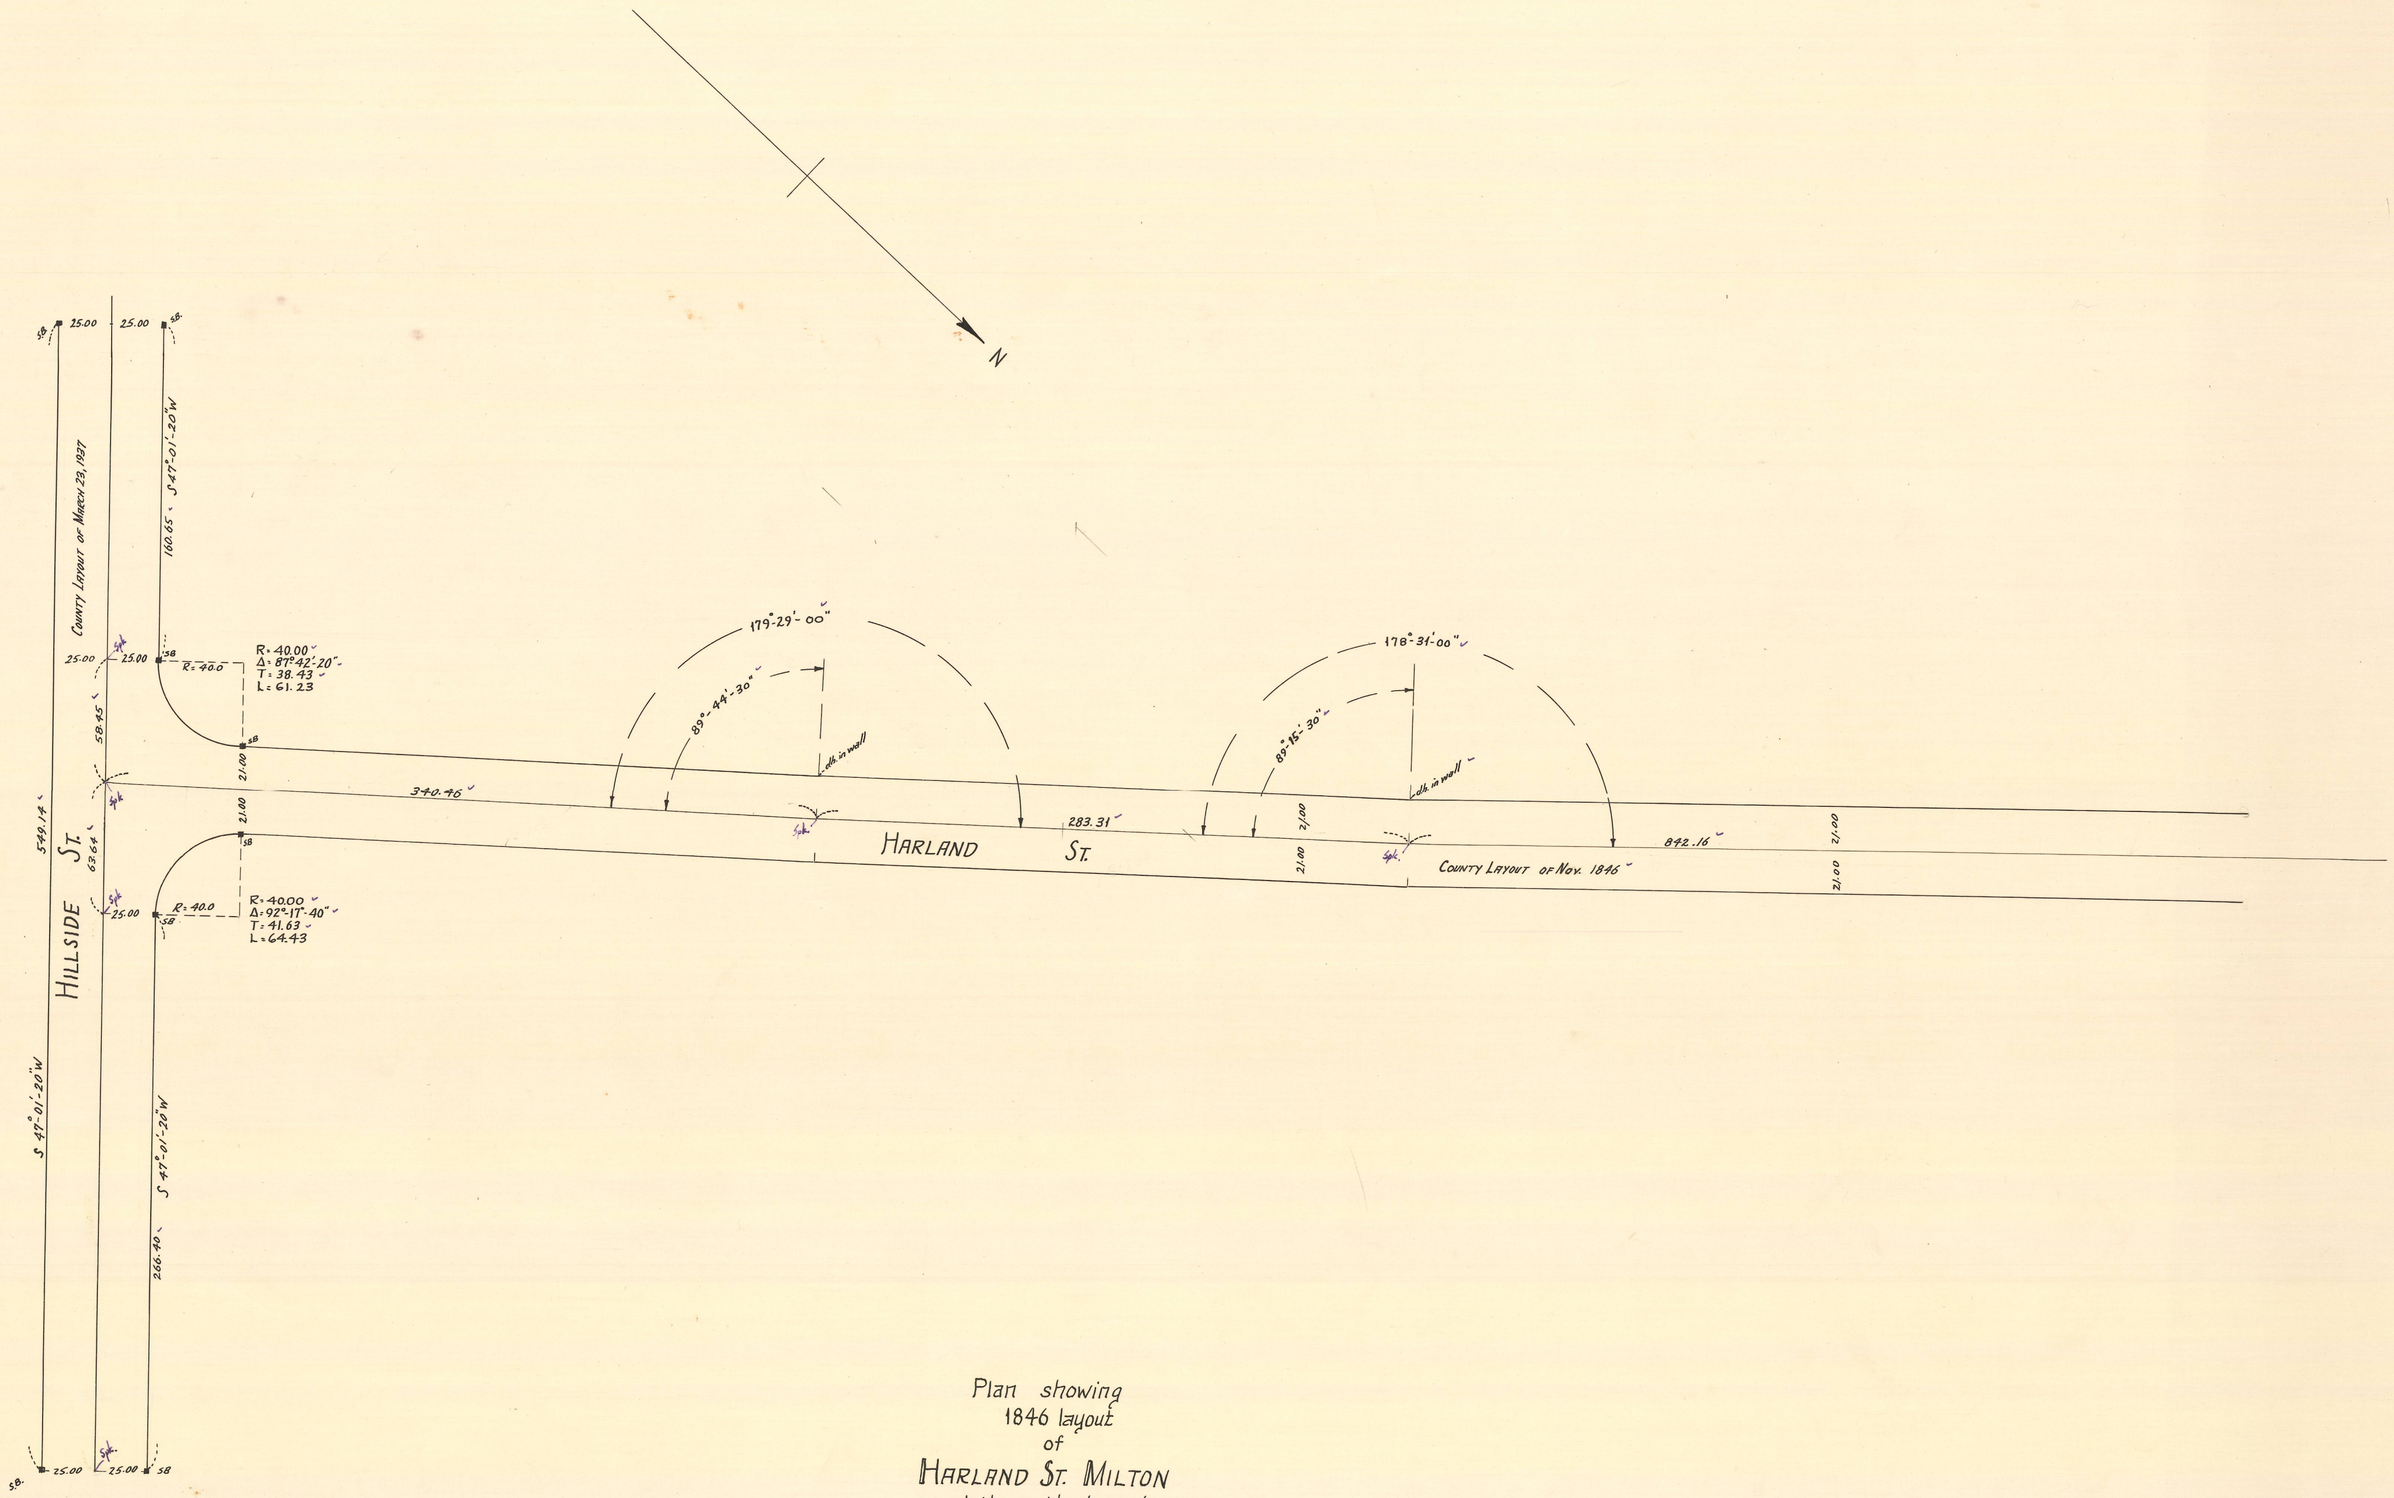

Plan showing
1846 layout
of
HARLAND ST. MILTON
at its southerly end

Scale: 1 in. = 40 ft.