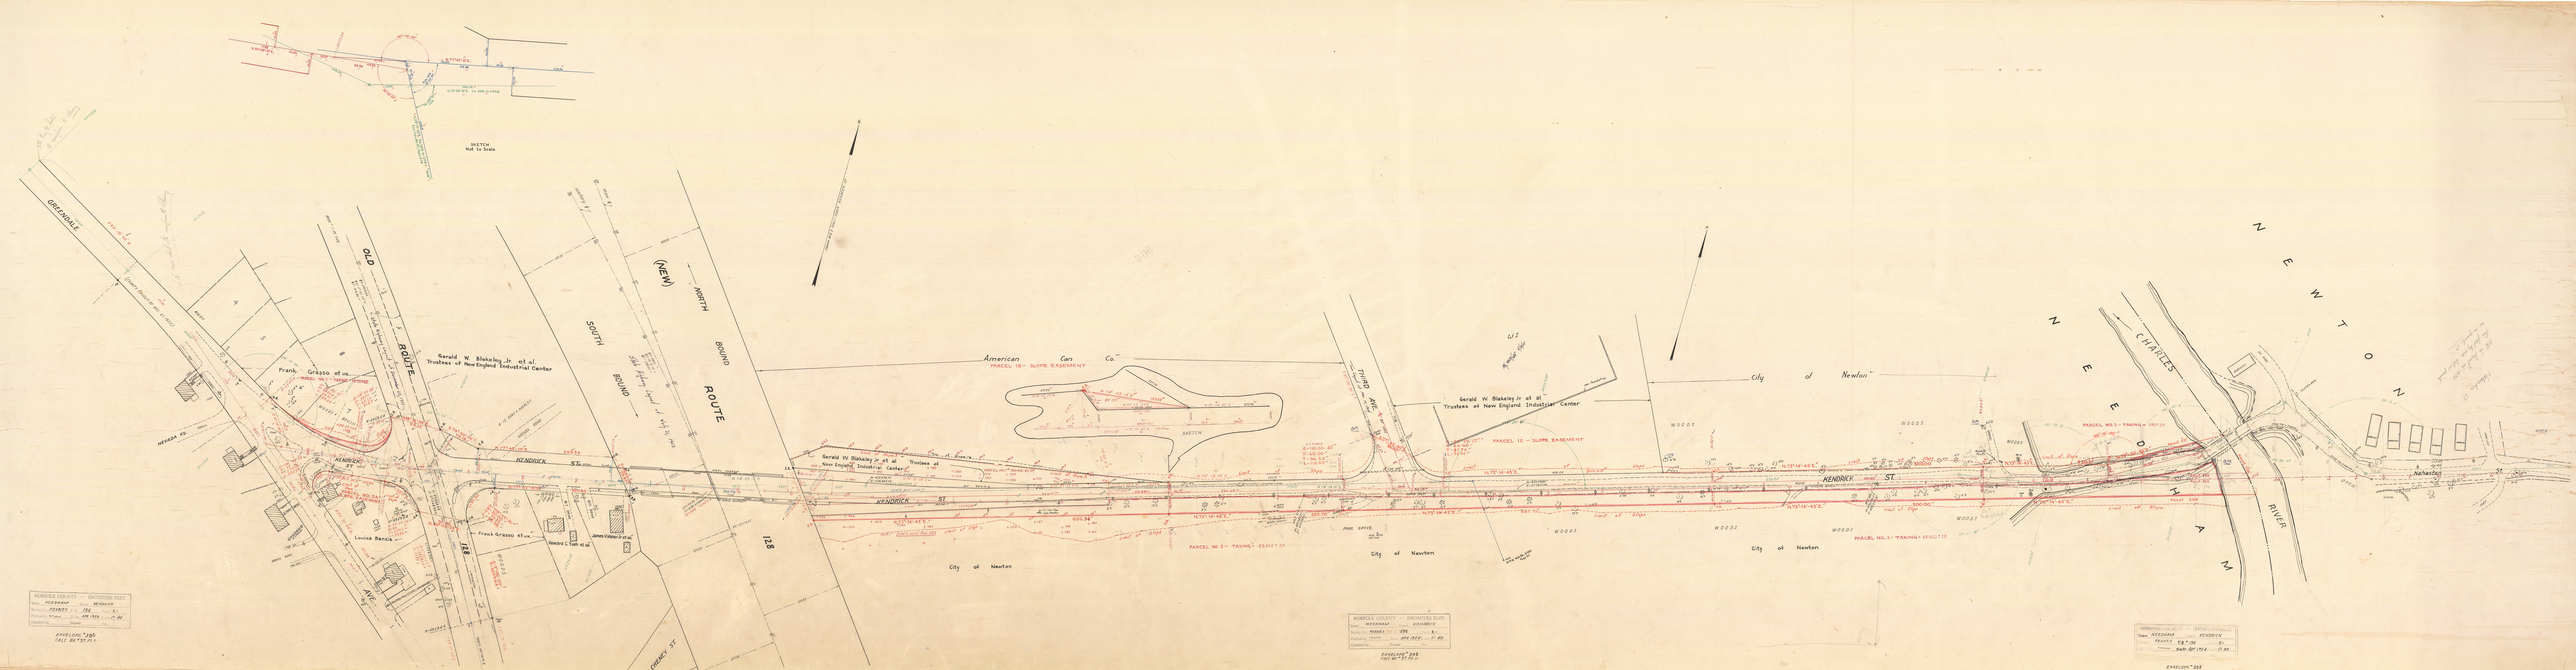

SKETCH
Not to Scale
GREENDALE
OLD ROUTE
SOUTH BOUND
(NEW) NORTH BOUND ROUTE
128
American Can Co.
PARCEL 15 - SLOPE EASEMENT
Gerald W. Blakeley Jr. et al.
Trustees of New England Industrial Center
Frank Grasso et ux.
KENDRICK ST.
Louisa Bensie
CHERRY ST.
THIRD AVE.
City of Newton
PARCEL 1C - SLOPE EASEMENT
PARCEL NO. 3 - TAKING - 6E4007 S.F.
WOODS
NEEDHAM
CHARLES RIVER
NEWTON
Nahanton St.
NORFOLK COUNTY - ENGINEERS DEPT.
Town NEEDHAM Street KENDRICK
Scale 1" = 1000' Sheet 1 of 1
Plotted by Whyte Date APR 1964 Plot No. 40
Checked by Scale
ENVELOPE 2093
CALC BR 30 79 S.