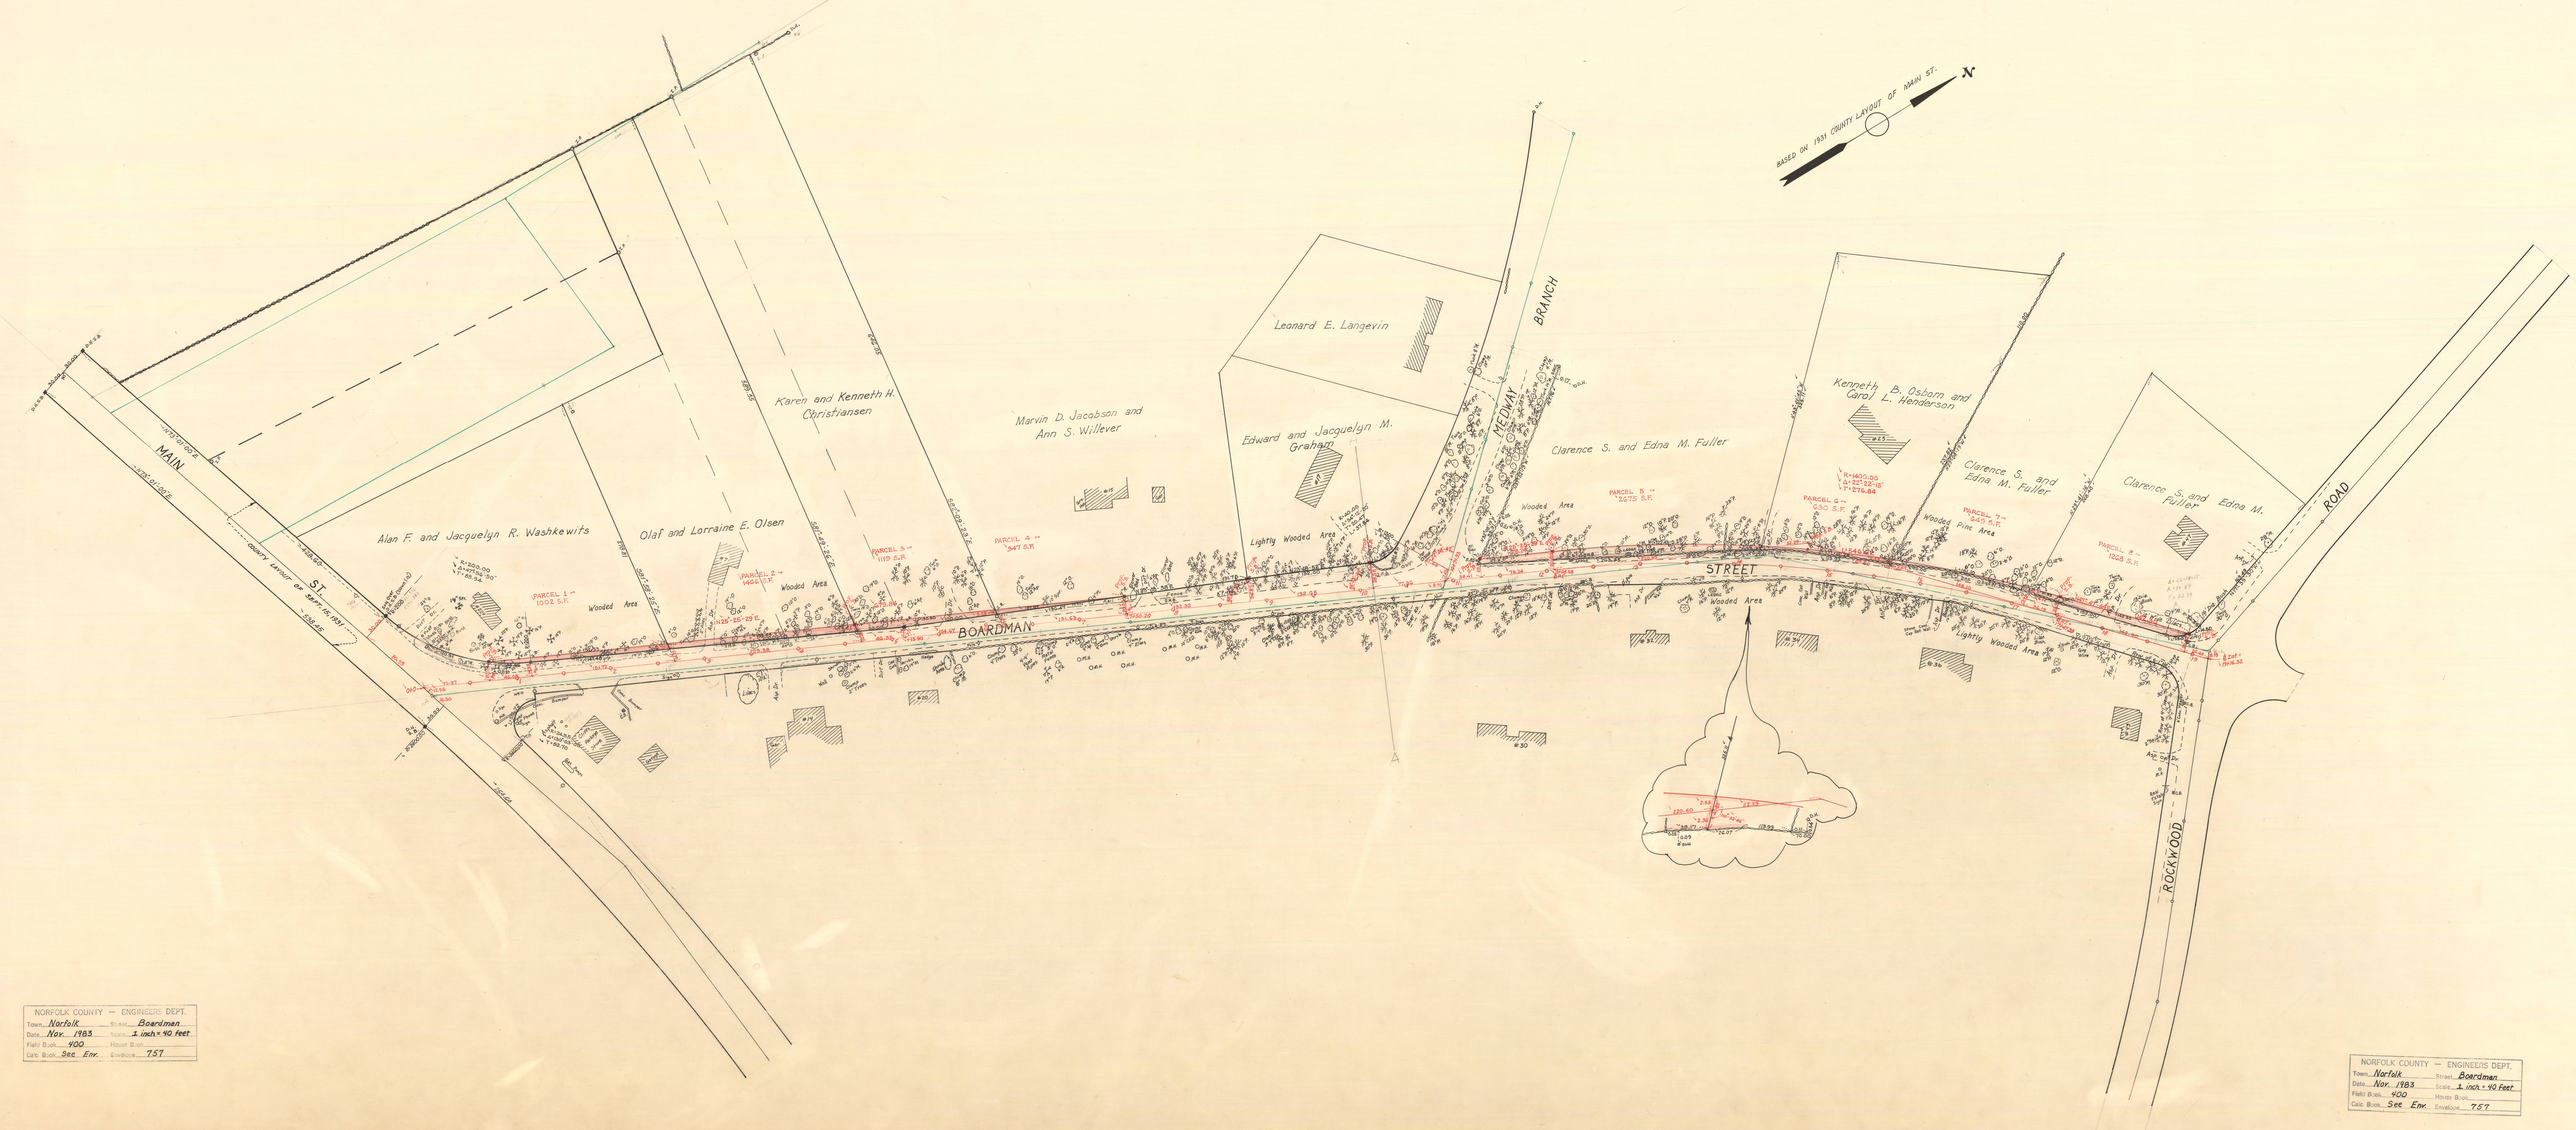

NORFOLK COUNTY — ENGINEERS DEPT.
Town Norfolk
Street Boardman
Date Nov. 1983
Scale 1 inch = 40 feet
Field Book 400
House Book
Calc. Book See Eng.
Envelope 757

NORFOLK PLANNING BOARD
Approval under the Subdivision Control Law not required.

Date:

SEE ASSESSOR'S MAPS 14 & 15

PLAN OF IMPROVEMENTS TO BOARDMAN STREET NORFOLK

JANUARY 11, 1984 SCALE: 1 INCH = 40 FEET
ALVAH L. DOWNS, COUNTY ENGINEER

0 40 80 120

"I certify that this plan conforms to the Rules and Regulations of the Registers of Deeds."
Alvah L. Downs

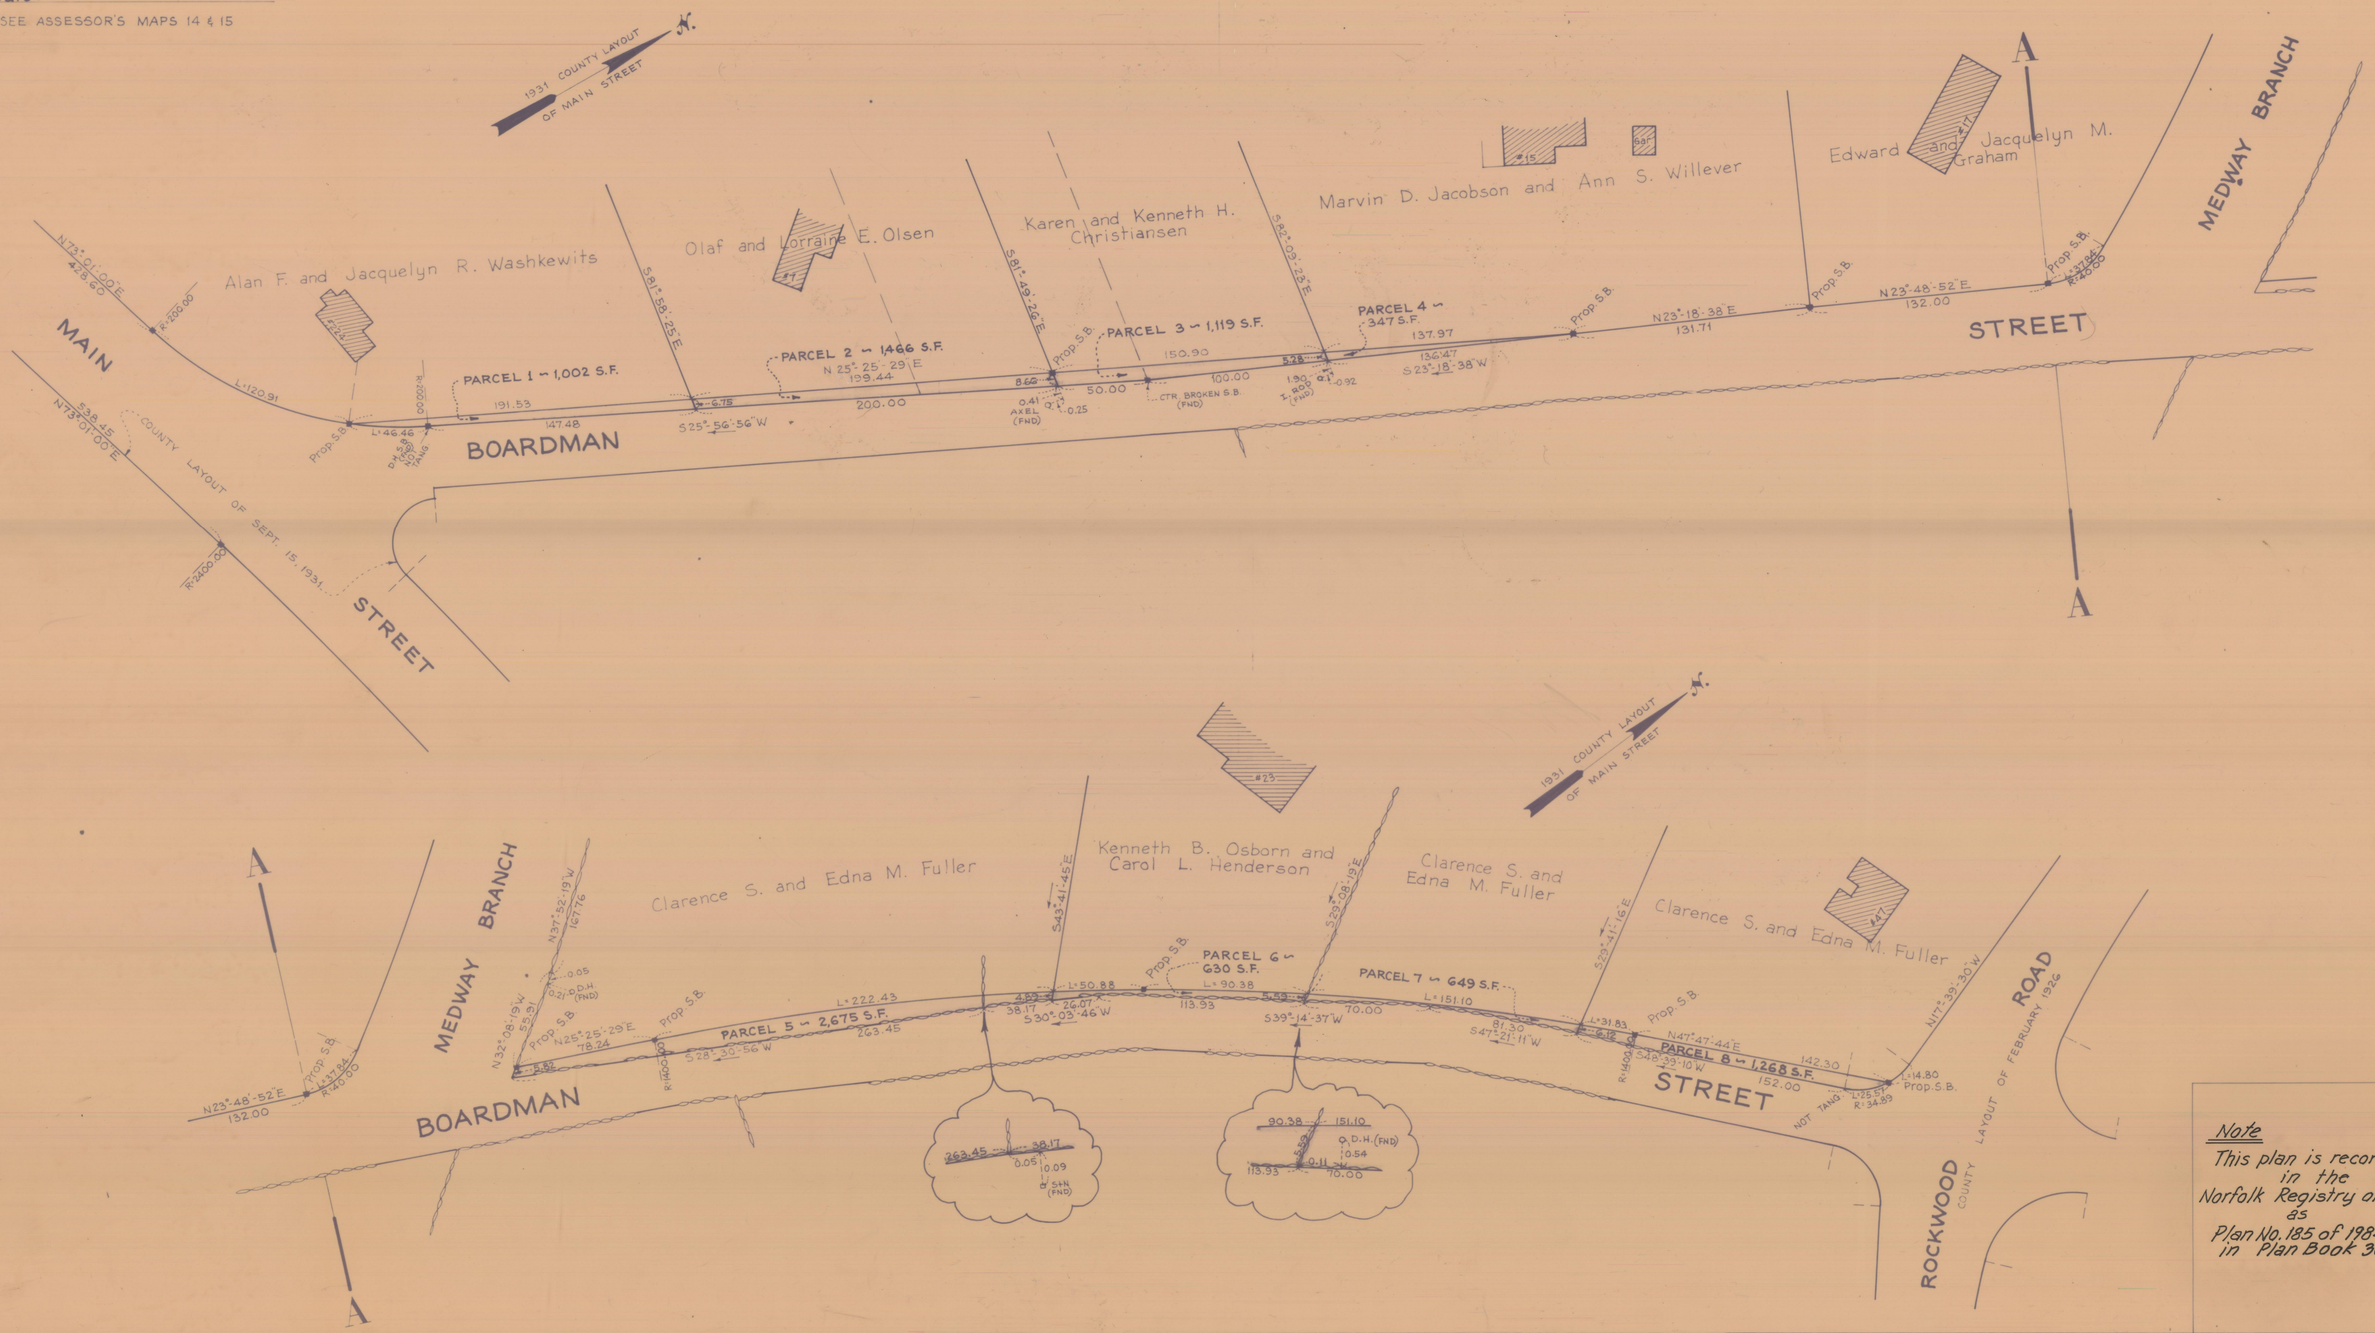

Note
This plan is recorded in the Norfolk Registry of Deeds as Plan No. 185 of 1984 in Plan Book 308