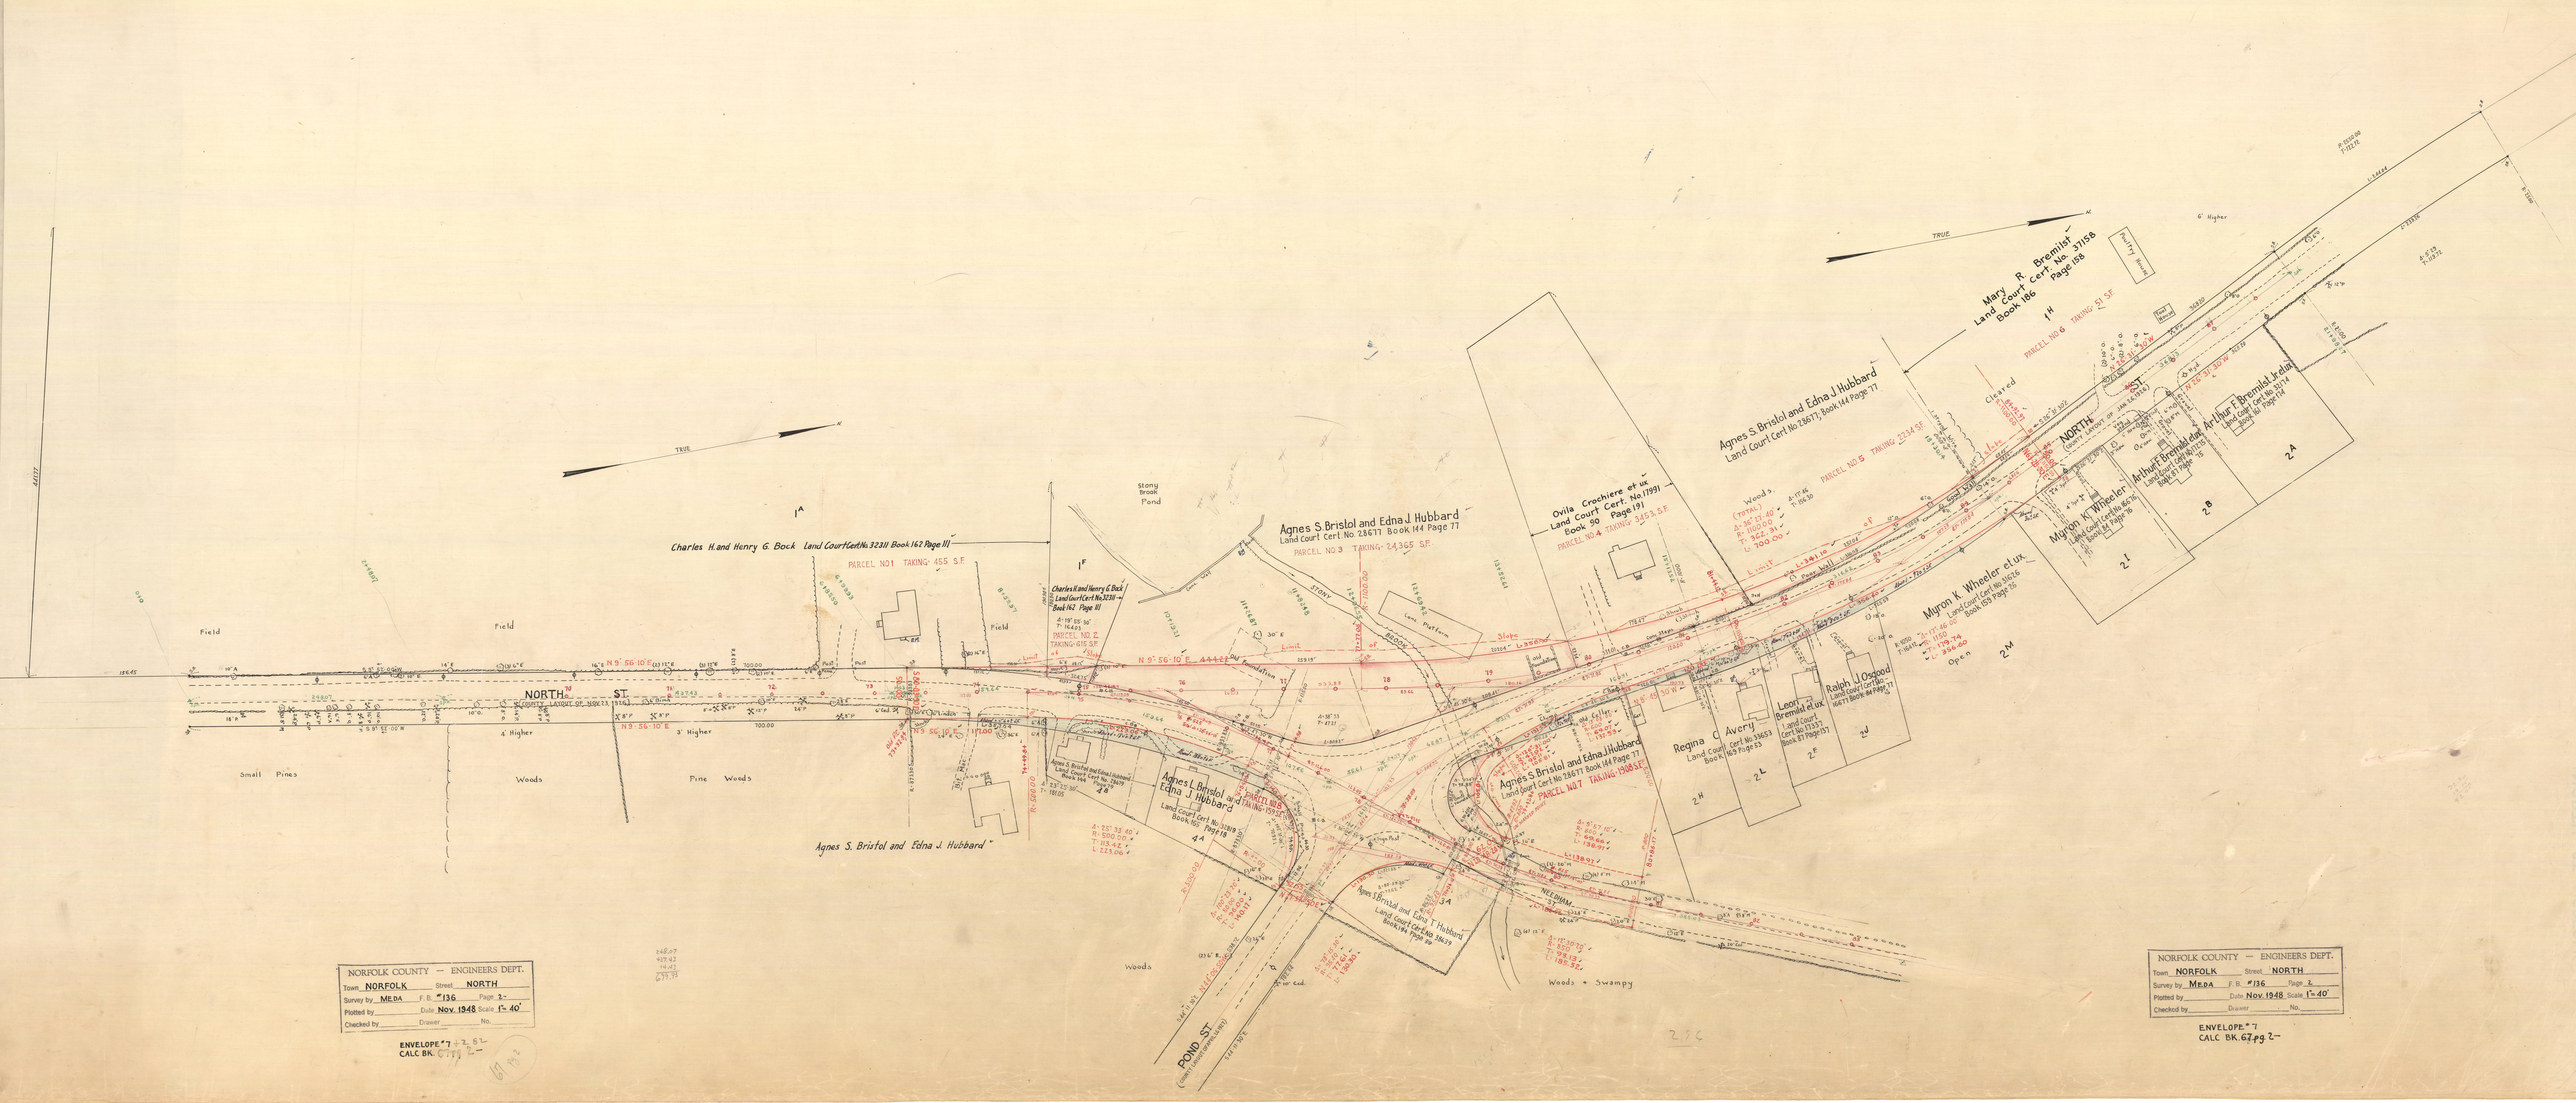
Charles H. and Henry G. Bock Land Court Cert No. 3231 Book 162 Page 111
PARCEL NO 1 TAKING 455 S.F.
Agnes S. Bristol and Edna J. Hubbard Land Court Cert. No. 28671 Book 144 Page 77
PARCEL NO 3 TAKING 24,365 S.F.
Ovila Crochiere et ux Land Court Cert. No 1791 Page 191 Book 90
PARCEL NO 4 TAKING 3453 S.F.
Agnes S. Bristol and Edna J Hubbard Land Court Cert No 28671, Book 144 Page 77
PARCEL NO 5 TAKING 22,134 S.F.
Mary R. Bremfist Land Court Cert. No. 37158 Page 158 Book 186
PARCEL NO 6 TAKING 51 S.F.
Agnes S. Bristol and Edna J. Hubbard
PARCEL NO 7 TAKING 1508 S.F.
Agnes S. Bristol and Edna J. Hubbard Land Court Cert No 28671 Book 144 Page 77
PARCEL NO 8 TAKING 159 S.F.
Agnes I. Bristol and Edna J. Hubbard Land Court Cert. No. 28671 Book 144 Page 77
Agnes S. Bristol and Edna J. Hubbard
Agnes S. Bristol and Edna J. Hubbard Land Court Cert No. 28671 Book 144 Page 77
Myron K. Wheeler et ux Land Court Cert No. 36676 Book 159 Page 76
Myron K. Wheeler Land Court Cert No 46176 Book 81 Page 36
Arthur F. Bremfist dec't Land Court Cert No 31714 Book 81 Page 114
Arthur F. Bremfist Jr. et ux Land Court Cert No 46175 Book 81 Page 115
Leon J. Bremfist et ux Land Court Cert No 23357 Book 67 Page 137
Ralph J. Osgood Land Court Cert No 46677 Book 84 Page 77
Regina C. Avery Land Court Cert No 3653 Book 53 Page 53
Charles H. and Henry G. Bock Land Court Cert No. 3231 Book 162 Page 111
PARCEL NO 2 TAKING 615 S.F.
Stony Brook Pond
NORTH ST.
(COUNTY LAYOUT OF 1906)
POND ST.
(COUNTY LAYOUT OF 1906)
NEEDHAM
Field
Woods
Small Pines
Pine Woods
Woods & Swampy
Open
Cleared
Poultry House
Cow Shed
Stone Wall
Fence
Hedge
Edge of Brook
Edge of Pond
Top of Bank
Foundation
Platform
Slope
Limit
TRUE
N 9° 56' 10" E 444.22
N 9° 56' 10" E 1100
N 9° 56' 10" E 1100.00
N 9° 56' 10" E 1100.00
N 9° 56' 10" E 1100.00