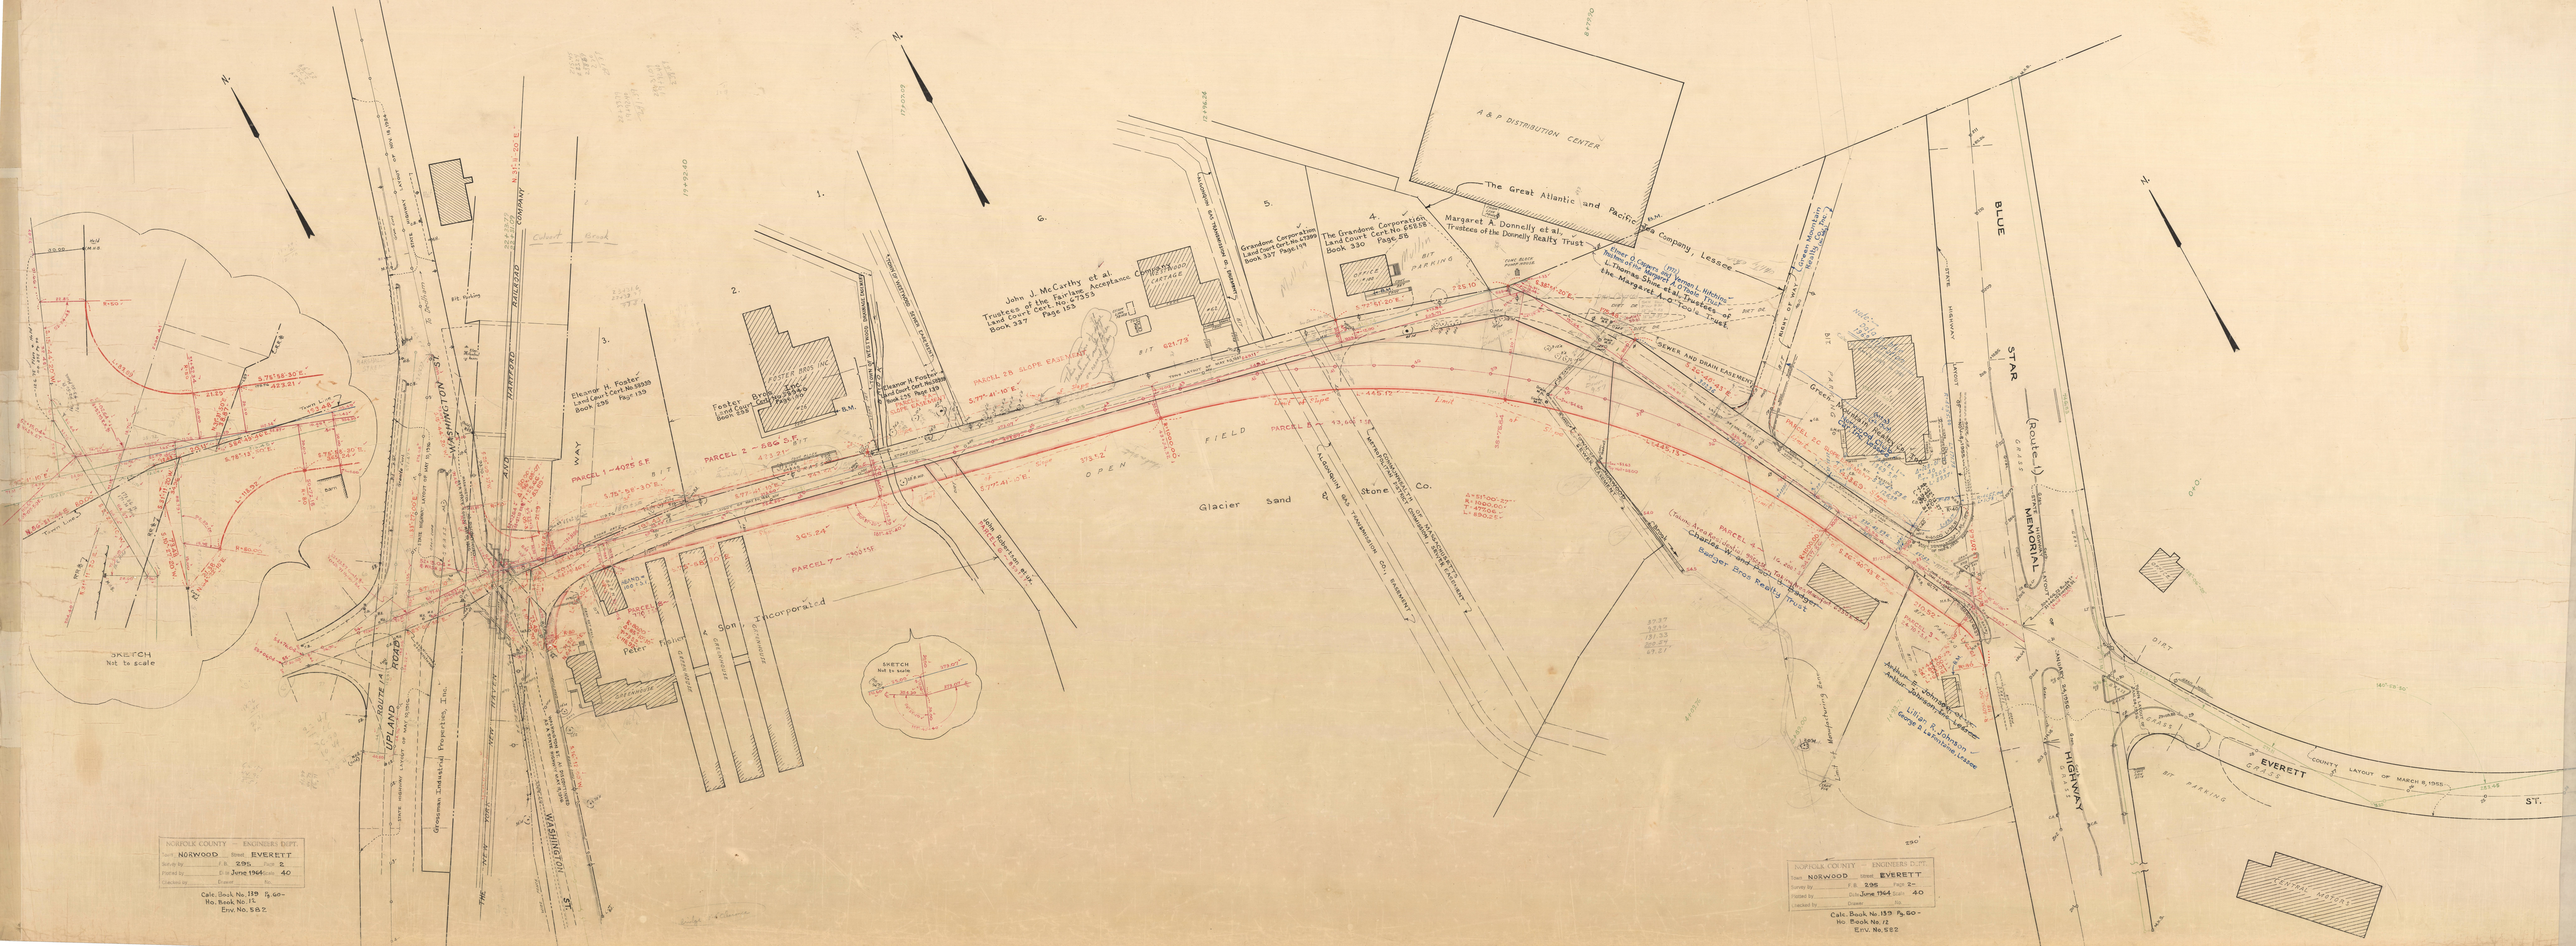
A & P DISTRIBUTION CENTER
The Great Atlantic and Pacific Tea Company, Lessee
Margaret A. Donnelly et al. Trustees of the Donnelly Realty Trust
The Grandone Corporation Land Court Cert. No. 65858 Book 330 Page 68
Grandone Corporation Land Court Cert. No. 67380 Book 337 Page 179
John J. McCarthy et al Trustees of the Fairlane Acceptance Corporation Land Court Cert. No. 62355 Book 337 Page 163
Eleanor H. Foster Land Court Cert. No. 58539 Book 336 Page 139
Foster Brothers, Inc. Land Court Cert. No. 58539 Book 336 Page 139
Glacier Sand & Stone Co.
Peter Pastor & Son Incorporated
Grossman Industrial Properties, Inc.
Charles W. and Ethel M. Badger Bros Realty Trust
Arthur E. Johnson et ux Arthur E. Johnson, Jr. et ux
Lillian E. Johnson George & Lillian Johnson Lessee
Gilmore O. Cassey et al Trustees of the Thomas Street Realty Trust
Thomas Street et al Trustees of the Margaret A. O'Toole Trust
Greek Orthodox Church of the Annunciation
Norwood Housing Authority
Norwood Memorial Airport
NORFOLK COUNTY — ENGINEERS DEPT.
Town NORWOOD Street EVERETT
Survey by F.B. 295 Page 2
Plotted by June 1964 Scale 40
Checked by Drawn No.
Calc. Book No. 139 Pg. 60
No. Book No. 12
Env. No. 582
SKETCH Not to scale
PARCEL 1 — 4075 S.F.
PARCEL 2 — 586 S.F.
PARCEL 2B SLOPE EASEMENT
PARCEL 3 — 13,641 S.F.
PARCEL 4 — 2,200 S.F.
PARCEL 7 — 7607 S.F.
SEWER AND DRAIN EASEMENT
OPEN FIELD
BLUE STAR (ROUTE 1)
EVERETT
UPLAND ROAD
WASHINGTON ST.
HIGHWAY
MEMORIAL
DIRT
BIT. PARKING
GRASS
BIT. CONC.
WOOD
CHAIN LINK FENCE
STONE WALL
TELEPHONE POLE
GAS GATE
CATCH BASIN
GUY WIRE
TREE
SHRUB
BENCH MARK
TEST PIT
PERC. TEST
COUNTY LAYOUT OF MARCH 8, 1955
ST.