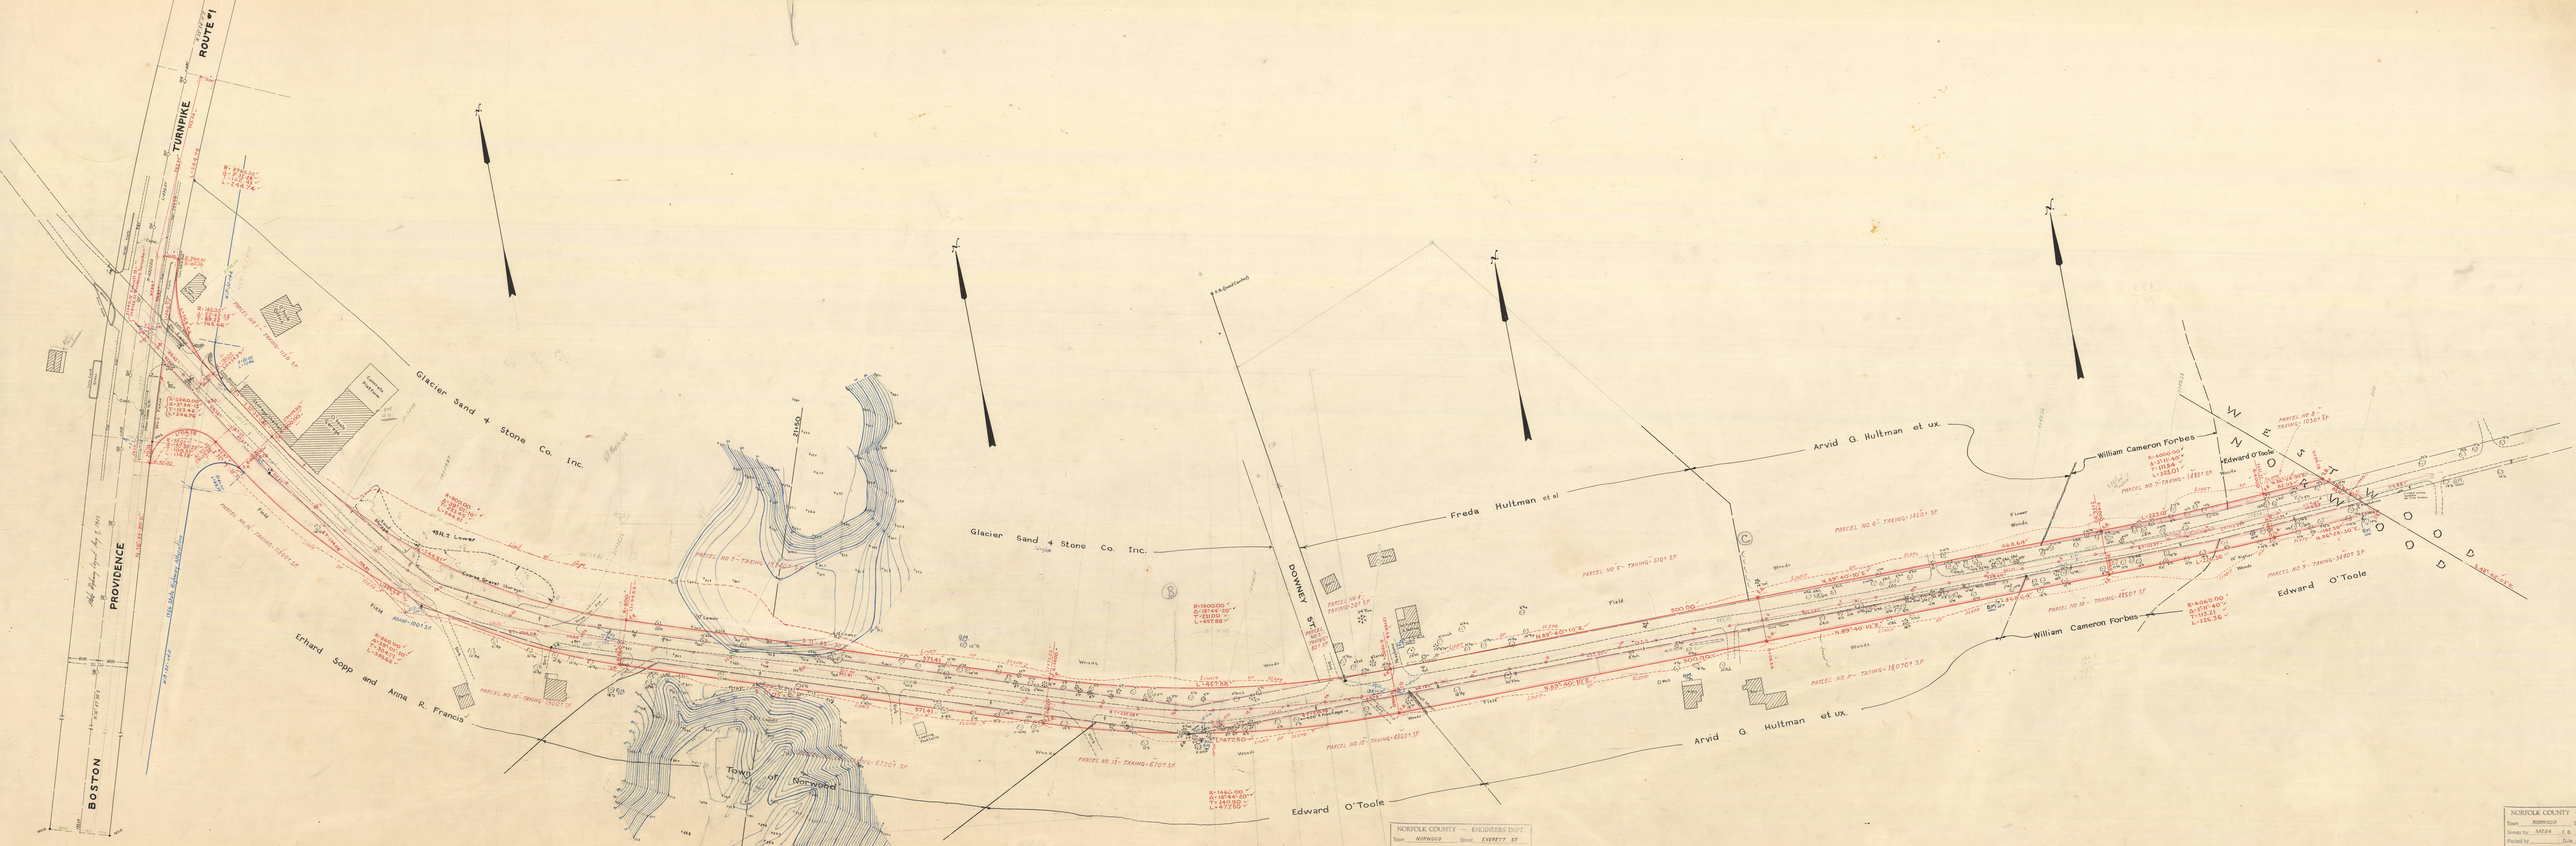
BOSTON
PROVIDENCE
TURNPIKE
ROUTE #1
Glacier Sand & Stone Co. Inc.
Glacier Sand & Stone Co. Inc.
Erhard Sopp and Anna R. Francis
Town of Norwood
DOWNEY ST.
Freda Hultman et al
Arvid G. Hultman et ux.
Arvid G. Hultman et ux.
Edward O'Toole
Edward O'Toole
William Cameron Forbes
William Cameron Forbes
Edward O'Toole
WESTWOOD
NORFOLK COUNTY — ENGINEERS DEPT.
Town NORWOOD Street EVERETT ST.
Surveyed by MEEA F.B. 140 Page 86
Plotted by Date NOV 1950 Scale 1" = 40'
Checked by Drawn No.
ENVELOPE # 3-1
CALC. BK # 73
NORFOLK COUNTY
Town NORWOOD
Surveyed by MEEA F. B.
Plotted by Date
Checked by Drawn
EVERETT
ST.