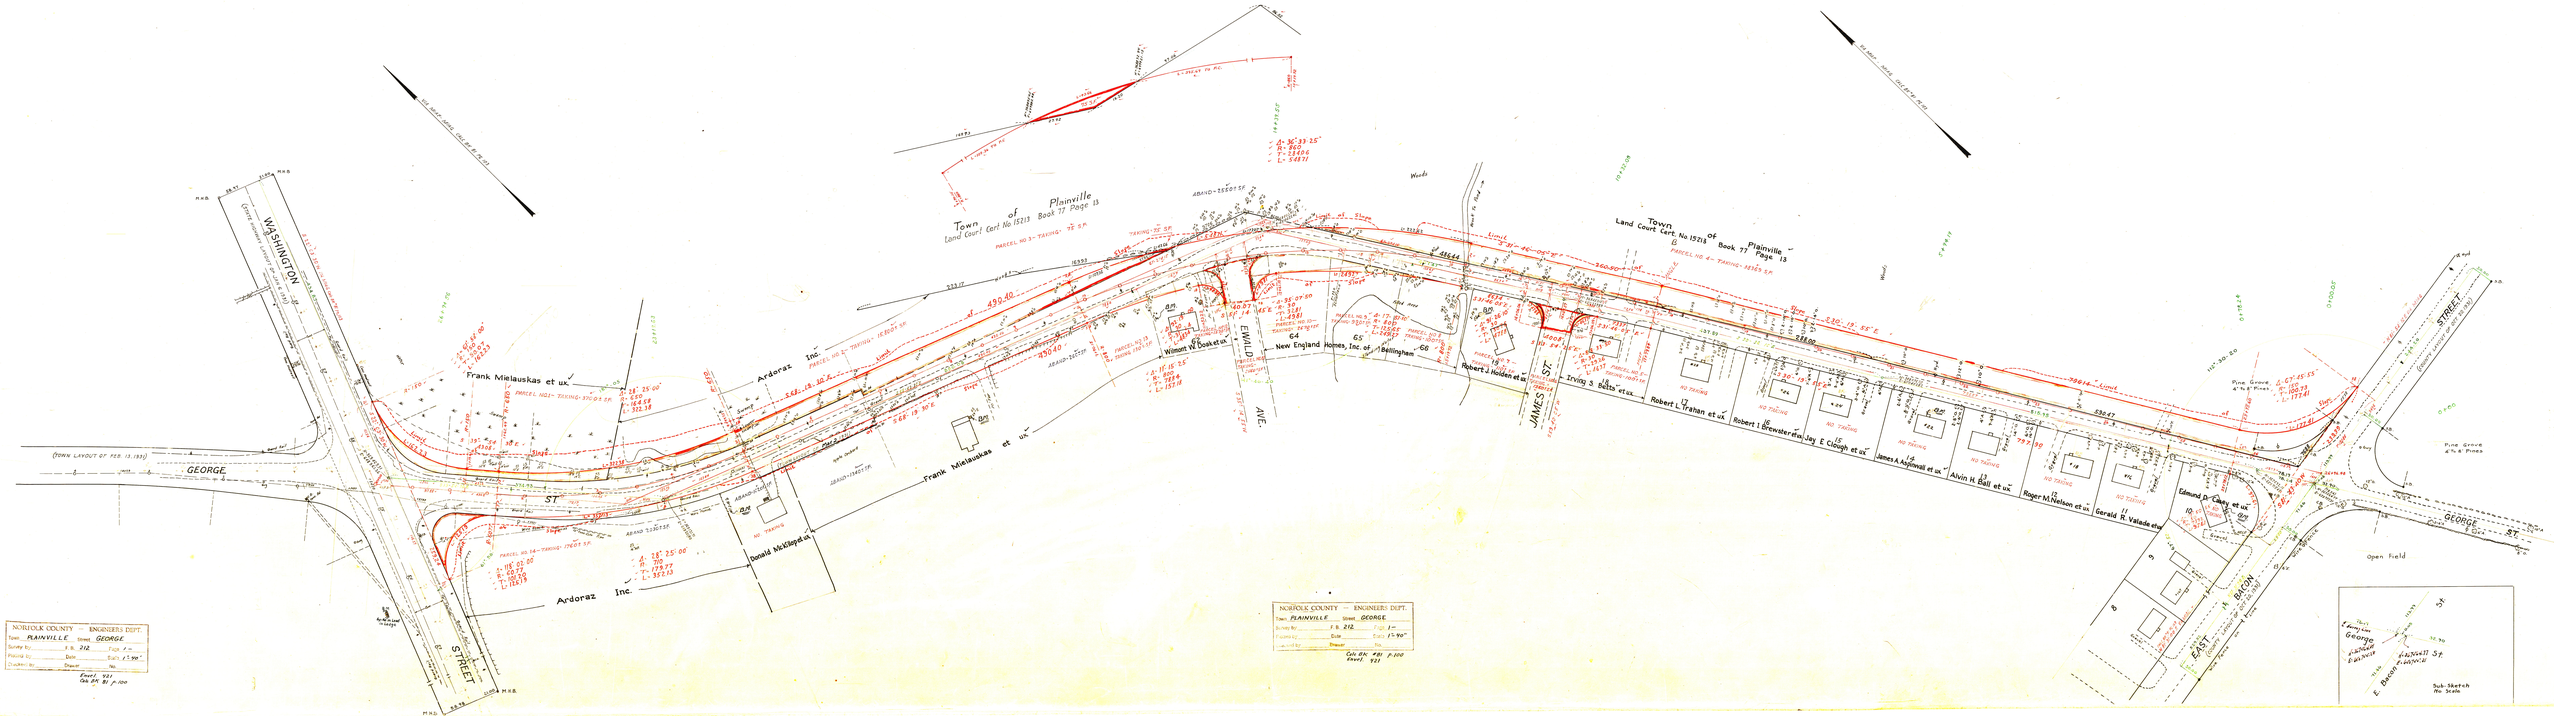
WASHINGTON STREET
(Cont. Robert Lowell Blvd. to Rte. 1)
GEORGE ST.
(TOWN LAYOUT OF FEB. 13, 1933)
Town of Plainville
Land Court Cert. No. 15213 Book 77 Page 13
PARCEL NO. 3 - TAKING - 72 S.F.
PARCEL NO. 4 - TAKING - 18585 S.F.
Frank Mielauskas et ux.
Ardoraz Inc.
Donald McClaud et ux.
Wilmon W. Cook et ux.
New England Homes, Inc. of Bellingham
Robert J. Holden et ux.
Irving S. Bates et ux.
Robert L. Tranan et ux.
Robert L. Brewster et ux.
Jay E. Clough et ux.
James A. Aajlovski et ux.
Alvin H. Ball et ux.
Roger M. Nelson et ux.
Gerald R. Valade et ux.
Edmund D. Cass et ux.
EWALD AVE.
JAMES ST.
EAST BACON STREET
Pine Grove 4" & 8" Pines
Open Field
Sub-Sketch No Scale
NORFOLK COUNTY — ENGINEERS DEPT.
Town: PLAINVILLE Street: GEORGE
Survey By: F.B. 212 Page 1-4
Plotted By: Date: Scale: 1" = 50'
Checked By: Drawn:
Excel. 921
Cab. BK 81 P. 100
NORFOLK COUNTY — ENGINEERS DEPT.
Town: PLAINVILLE Street: GEORGE
Survey By: F.B. 212 Page 1-4
Plotted By: Date: Scale: 1" = 50'
Checked By: Drawn:
Cab. BK 81 P. 100
Excel. 921