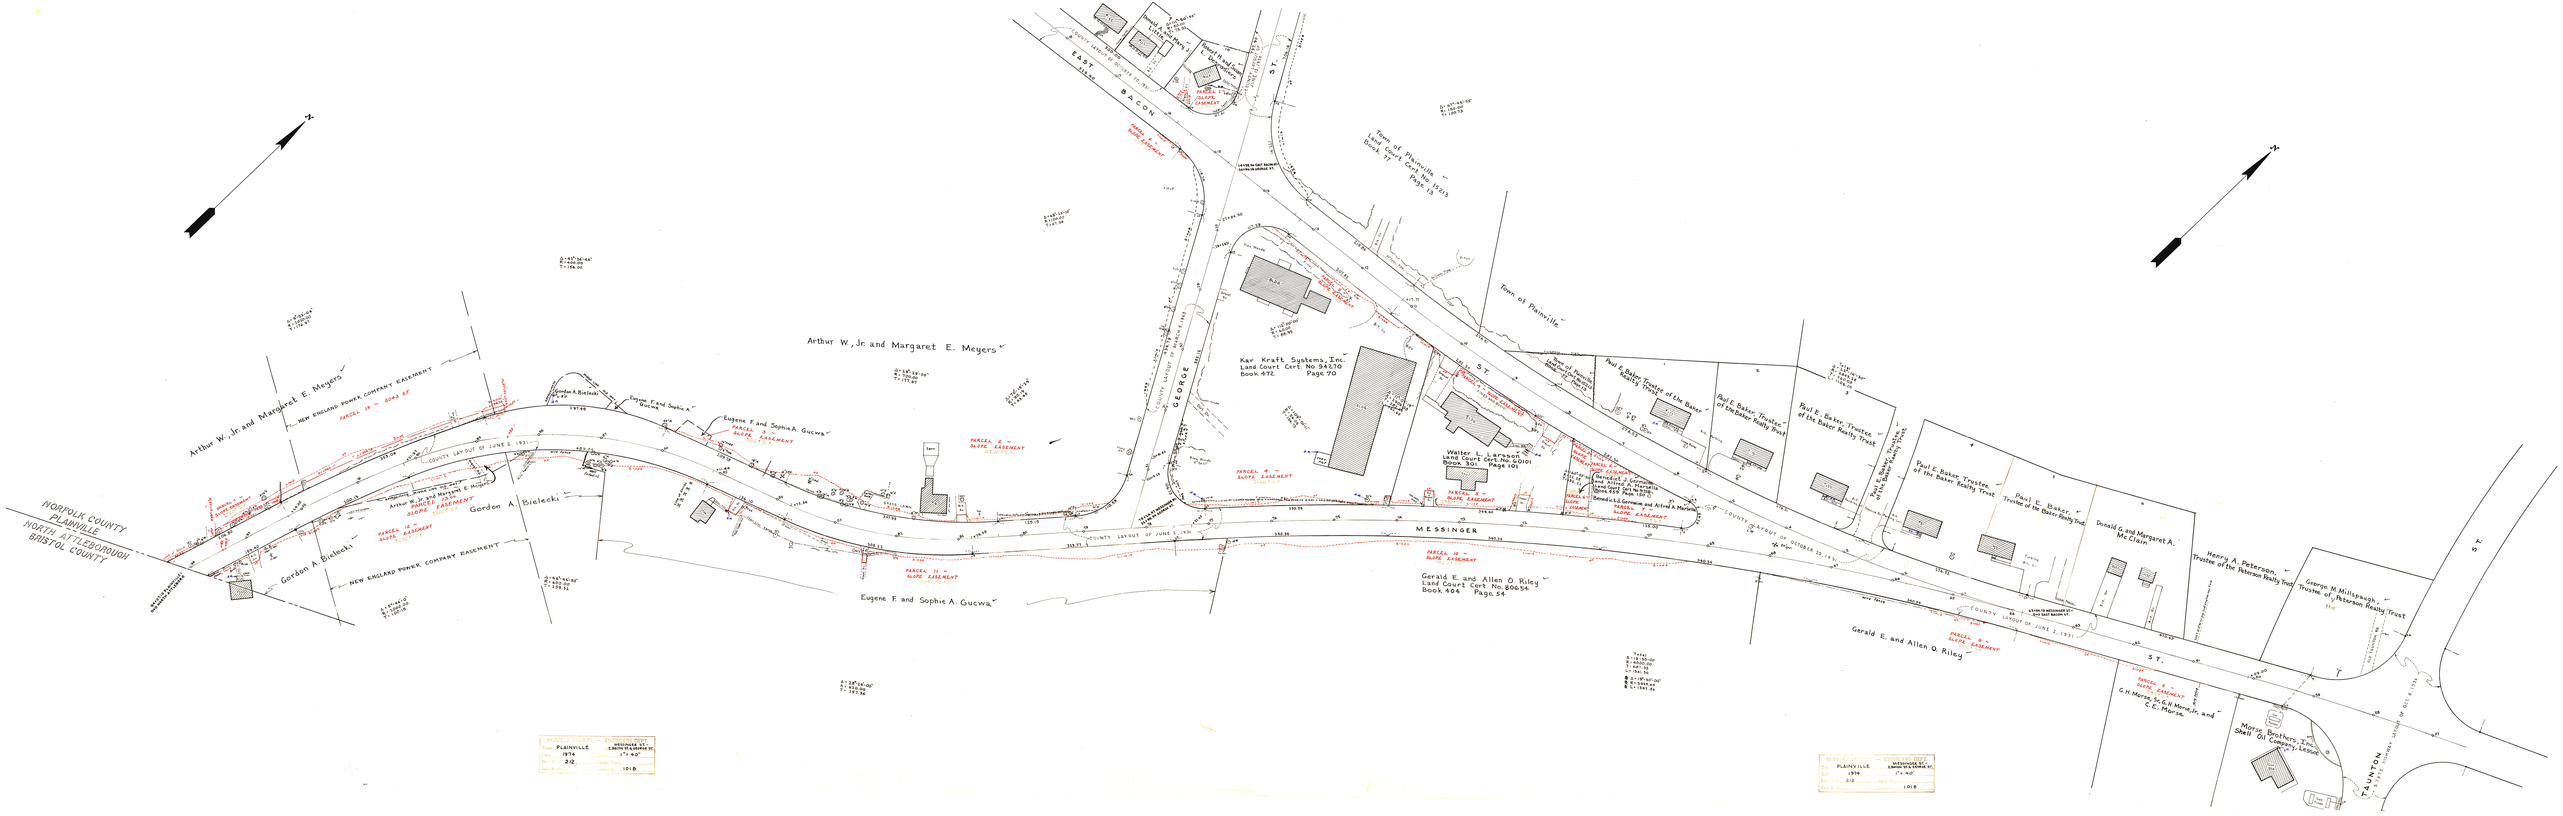
NORFOLK COUNTY
PLAINVILLE
NORTH ATTLEBOROUGH
BRISTOL COUNTY
EAST BACON ST.
GEORGE ST.
MESSINGER ST.
TAUNTON ST.
Arthur W., Jr. and Margaret E. Meyers
Gordon A. Bielecki
Eugene F. and Sophia A. Gucwa
Kar Kraft Systems, Inc.
Land Court Cert. No. 94270
Book 472
Page 70
Town of Plainville
Walter L. Larsson
Land Court Cert. No. 91010
Book 301
Page 101
Gerald E. and Allen O. Riley
Land Court Cert. No. 80654
Book 464
Page 54
Paul E. Baker, Trustee of the Baker Realty Trust
Donald G. and Margaret A. McClair
Henry A. Peterson, Trustee of the Peterson Realty Trust
George M. Millspaugh, Trustee of Peterson Realty Trust
G. H. Morse, Jr. and E. E. Morse
Morse Brothers, Inc.
Shell Oil Company, Lessee
NEW ENGLAND POWER COMPANY EASEMENT
COUNTY LAYOUT OF JUNE 2, 1931
COUNTY LAYOUT OF JUNE 1, 1931
COUNTY LAYOUT OF OCTOBER 20, 1931
PARCEL 9 – SLOPE EASEMENT
PARCEL 10 – SLOPE EASEMENT
PARCEL 11 – SLOPE EASEMENT
PARCEL 12 – SLOPE EASEMENT
PARCEL 13 – SLOPE EASEMENT
PARCEL 14 – 4045 S.F.
PARCEL 15 – SLOPE EASEMENT
PARCEL 16 – SLOPE EASEMENT
PARCEL 17 – SLOPE EASEMENT
PARCEL 18 – SLOPE EASEMENT
PARCEL 19 – SLOPE EASEMENT
PARCEL 20 – SLOPE EASEMENT
PARCEL 21 – SLOPE EASEMENT
PARCEL 22 – SLOPE EASEMENT
PARCEL