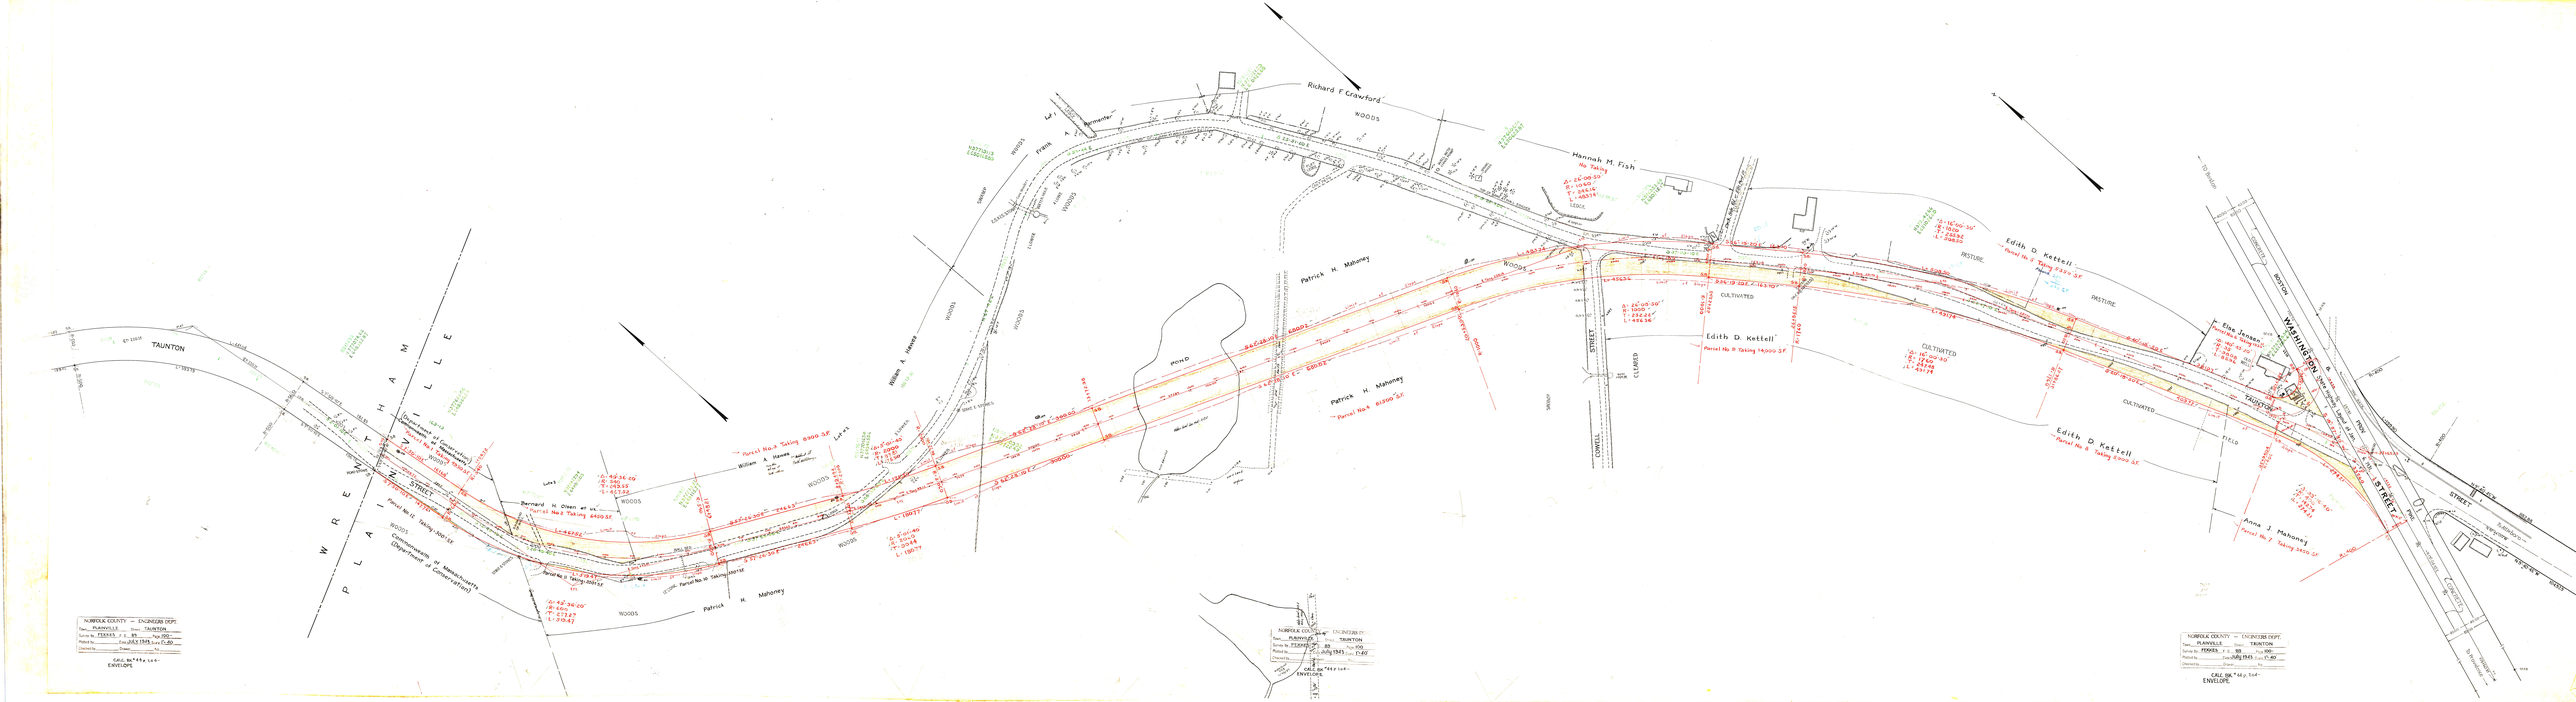
TAUNTON
PLAINVILLE
WRENTHAM
STREET
Commonwealth of Massachusetts (Department of Conservation)
Bernard H. Olsen et ux.
William A. Hawes
Patrick H. Mahoney
Richard F. Crawford
Hannah M. Fish
Edith D. Kettell
Elias Jensen
Anna J. Mahoney
WOODS
POND
CULTIVATED
PASTURE
FIELD
CLEARED
CONWELL
SHRUBS
WASHINGTON
BOSTON
PROVIDENCE
NORFOLK COUNTY — ENGINEERS DEPT.
Town PLAINVILLE — TAUNTON
Survey No. FEDERAL F.A. 85 — Page 100
Plotted by — Date July 1945 — Scale 1"=80'
Checked by — Drawer — No.
CALC. BK. 44 p. 1 & 4
ENVELOPE