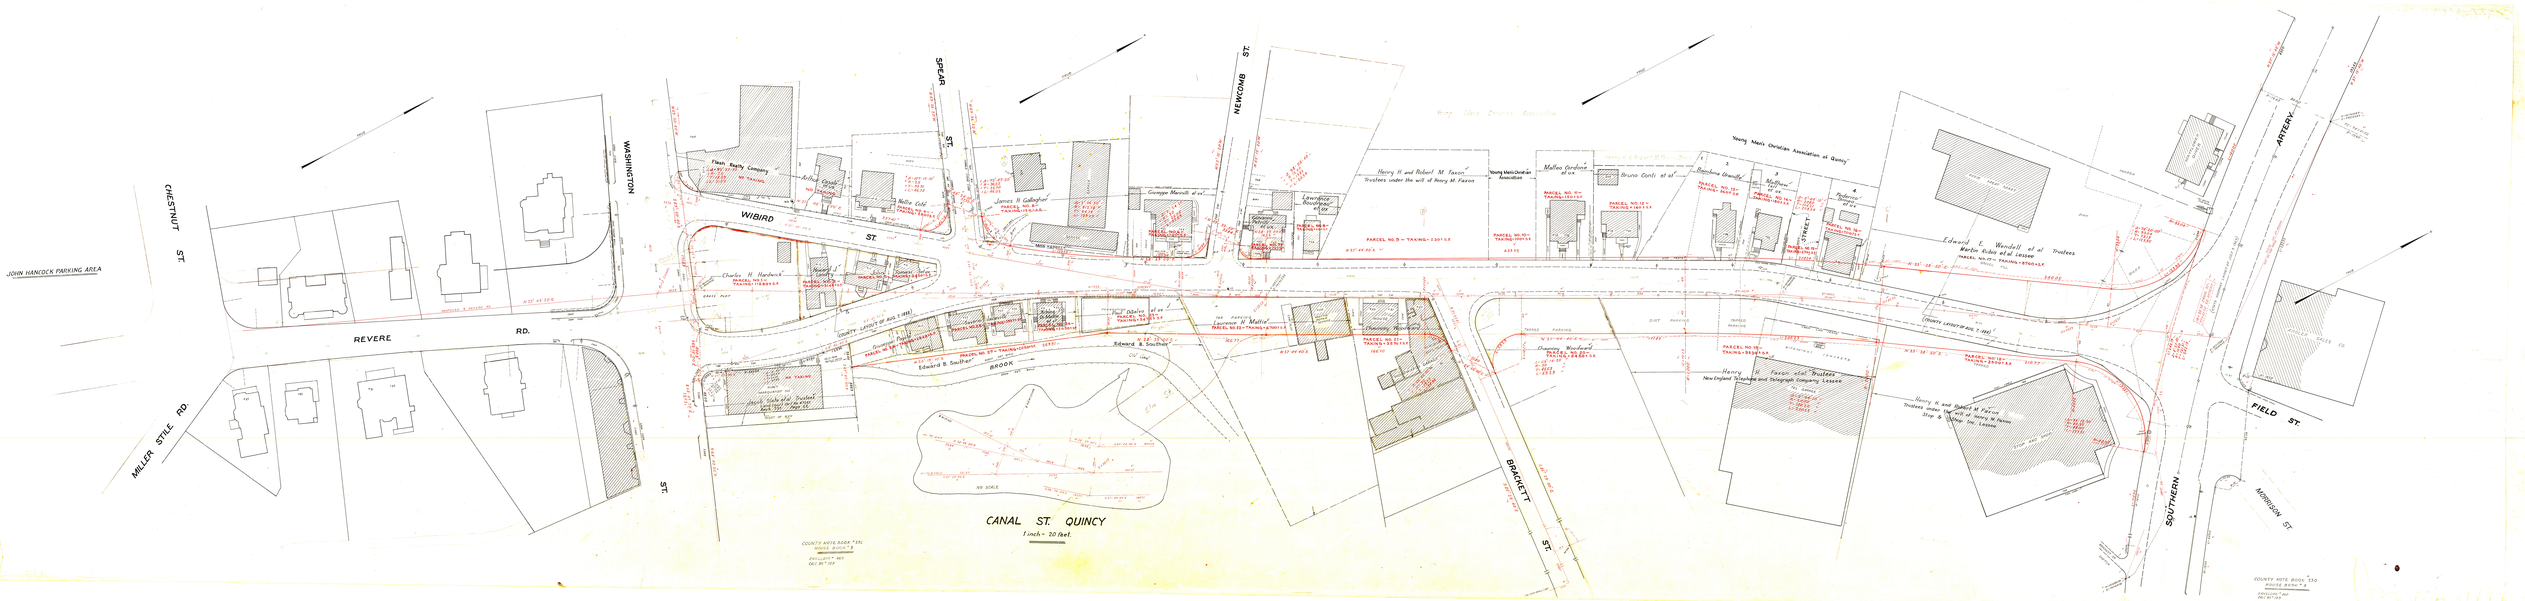
JOHN HANCOCK PARKING AREA
CHESTNUT ST.
WASHINGTON ST.
REVERE RD.
MILLER STILE RD.
WIBIRD ST.
SPEAR ST.
NEWKOMB ST.
BROOK
Edward B. Southall
Flash Realty Company
Arthur Cook
Nellie Cole
James H. Gallagher
George Meredith et ux
Henry H. and Robert M. Faxon Trustees under the will of Henry M. Faxon
Young Men's Christian Association
Mallon Gardner et ux
Bruno Conti et ux
Theodore Grandy
Matthew
Patterson et ux
Young Men's Christian Association of Quincy
Edward E. Wendell et al Trustees
Martin Ecker et al Lessee
Henry H. Faxon et al Trustees
New England Telephone and Telegraph Company Lessee
Henry H. and Robert M. Faxon Trustees under the will of Henry M. Faxon
Step & Howe Inc. Lessee
ARTERY
SOUTHERN
FIELD ST.
MORRISON ST.
BRACKETT ST.
CANAL ST. QUINCY
1 inch = 20 feet.