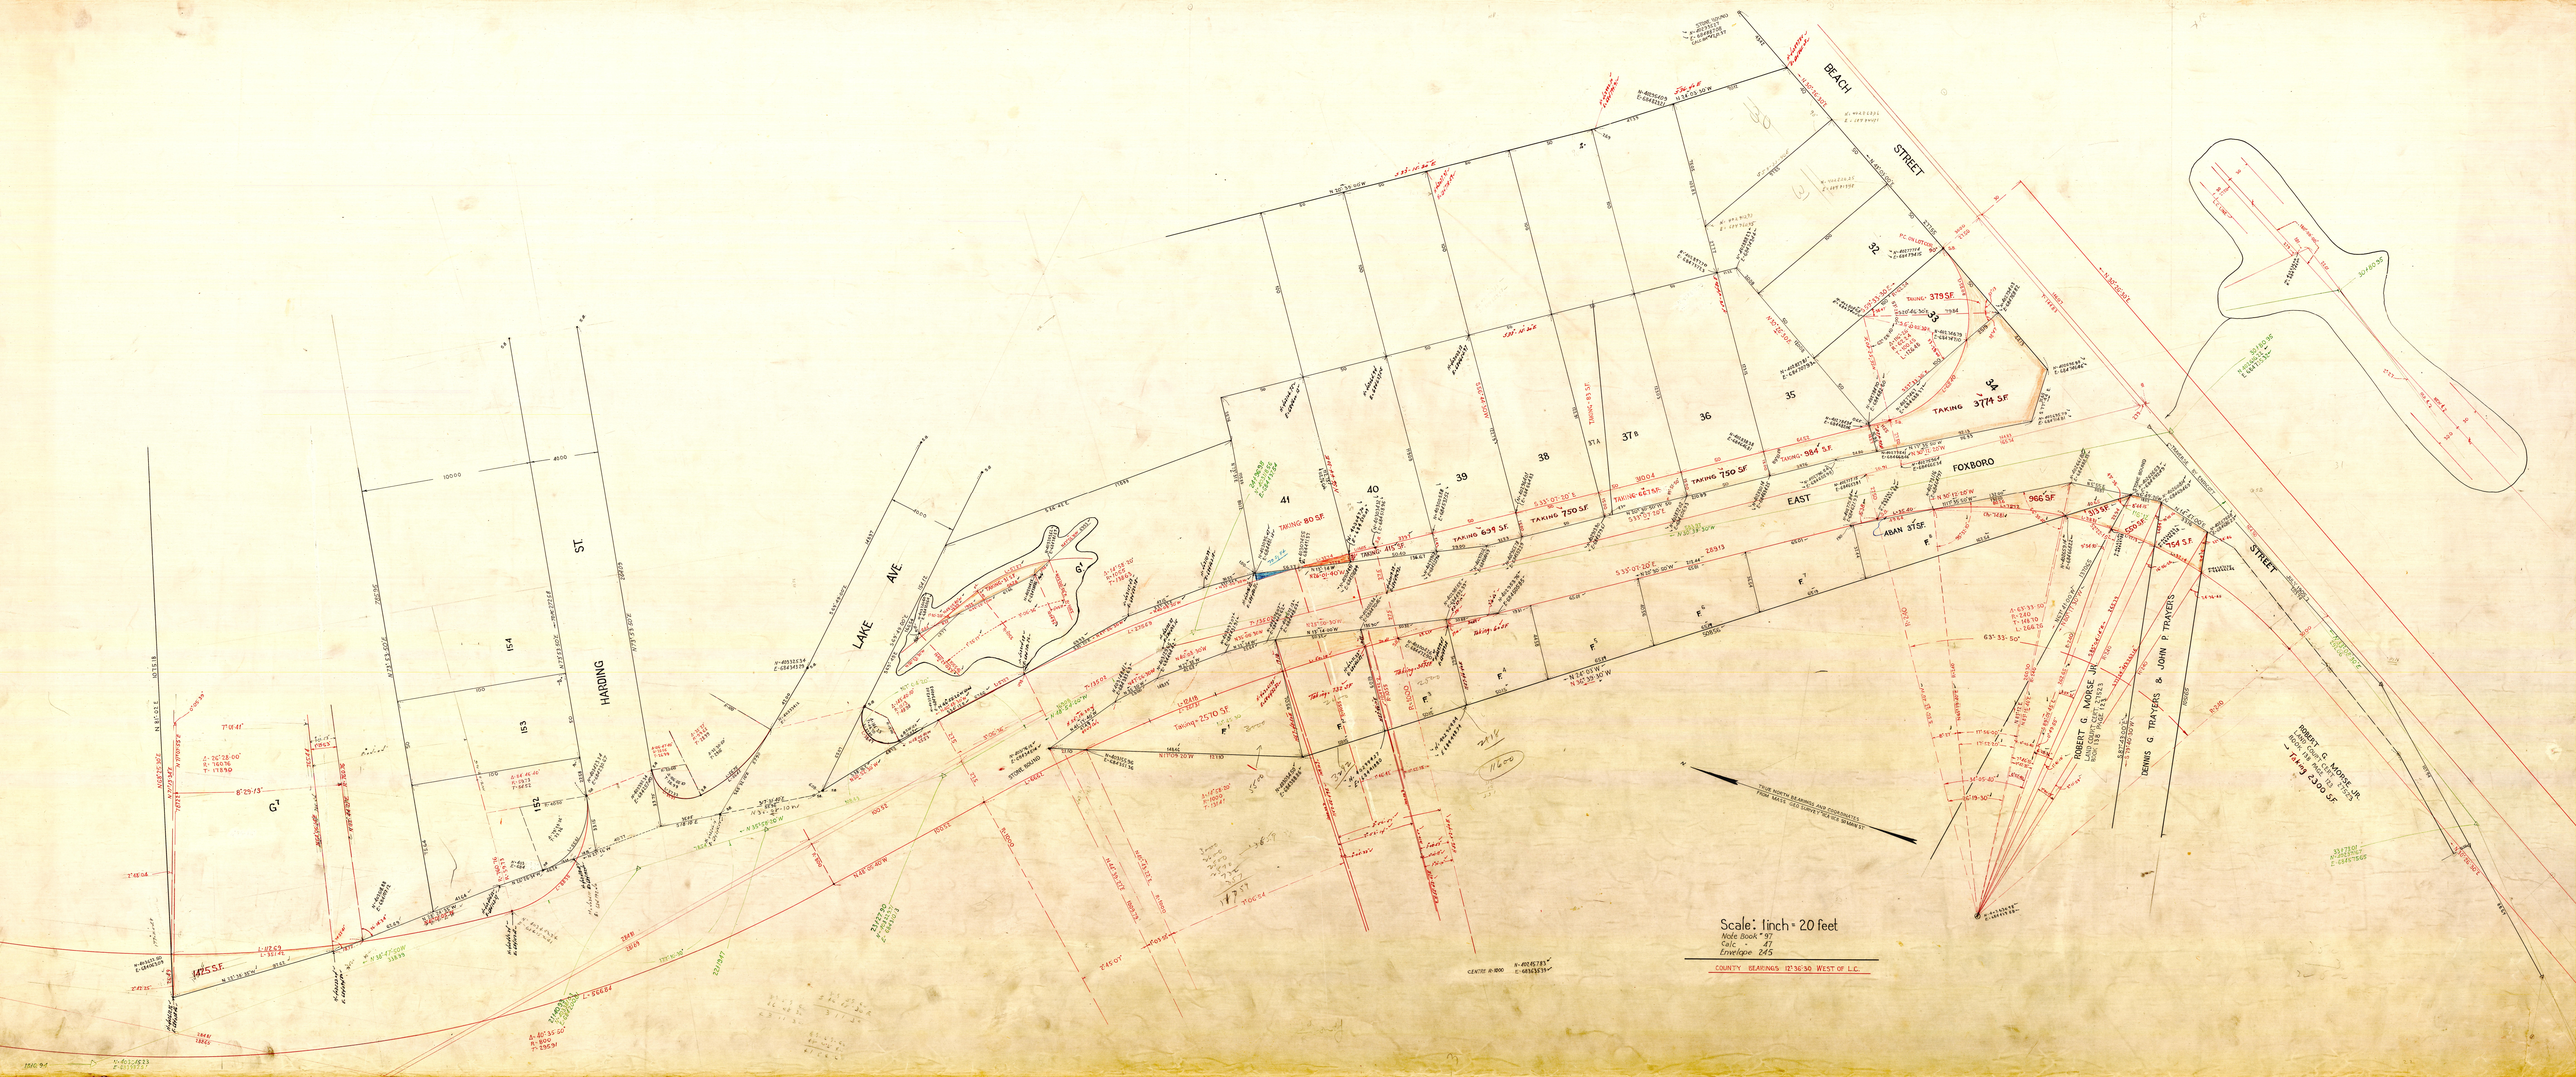
BEACH STREET
EAST FOXBORO STREET
HARDING ST
LAKE AVE
TAKING 3774 SF
TAKING 379 SF
TAKING 984 SF
TAKING 750 SF
TAKING 661 SF
TAKING 80 SF
TAKING 415 SF
TAKING 694 SF
TAKING 700 SF
TAKING 2570 SF
TAKING 93 SF
ABAN 375 SF
966 SF
303 SF
420 SF
154 SF
1175 SF
ROBERT G. MORSE JR.
DENNIS G TRAYERS & JOHN P TRAYERS
ROBERT G. MORSE JR.
TAKING 2300 SF
Scale: 1 inch = 20 feet
Note Book # 97
Calc 47
Envelope 245
COUNTY BEARINGS 12°36'50" WEST OF L.C.