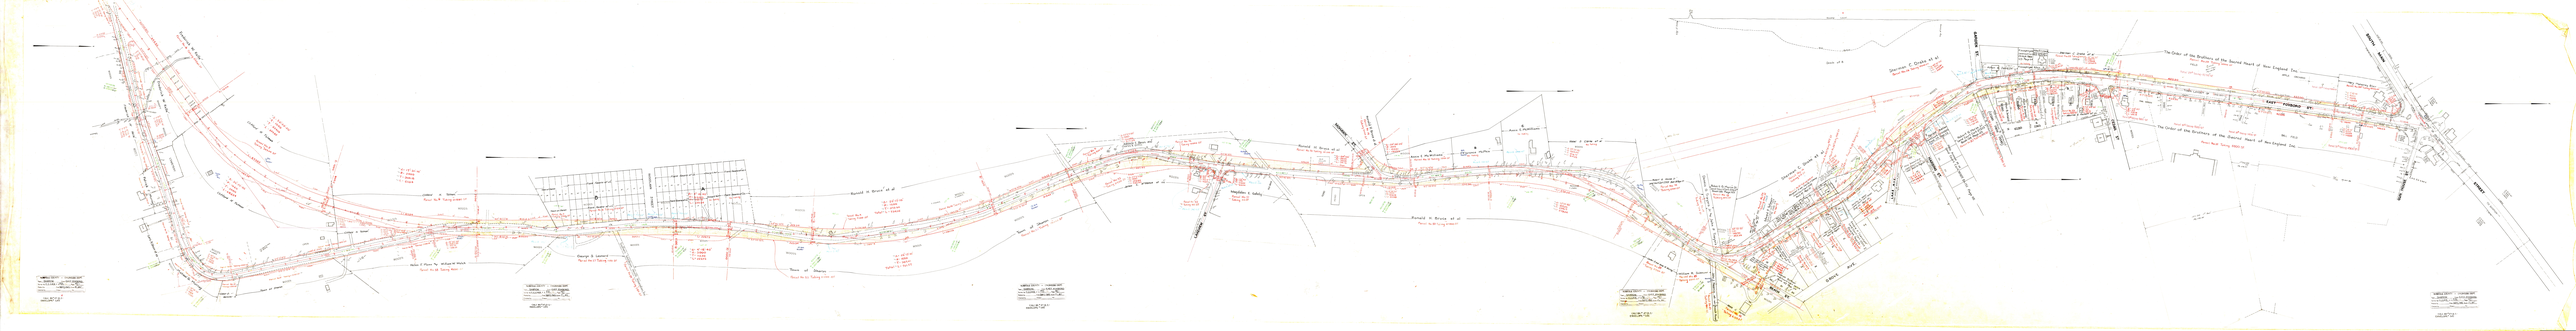

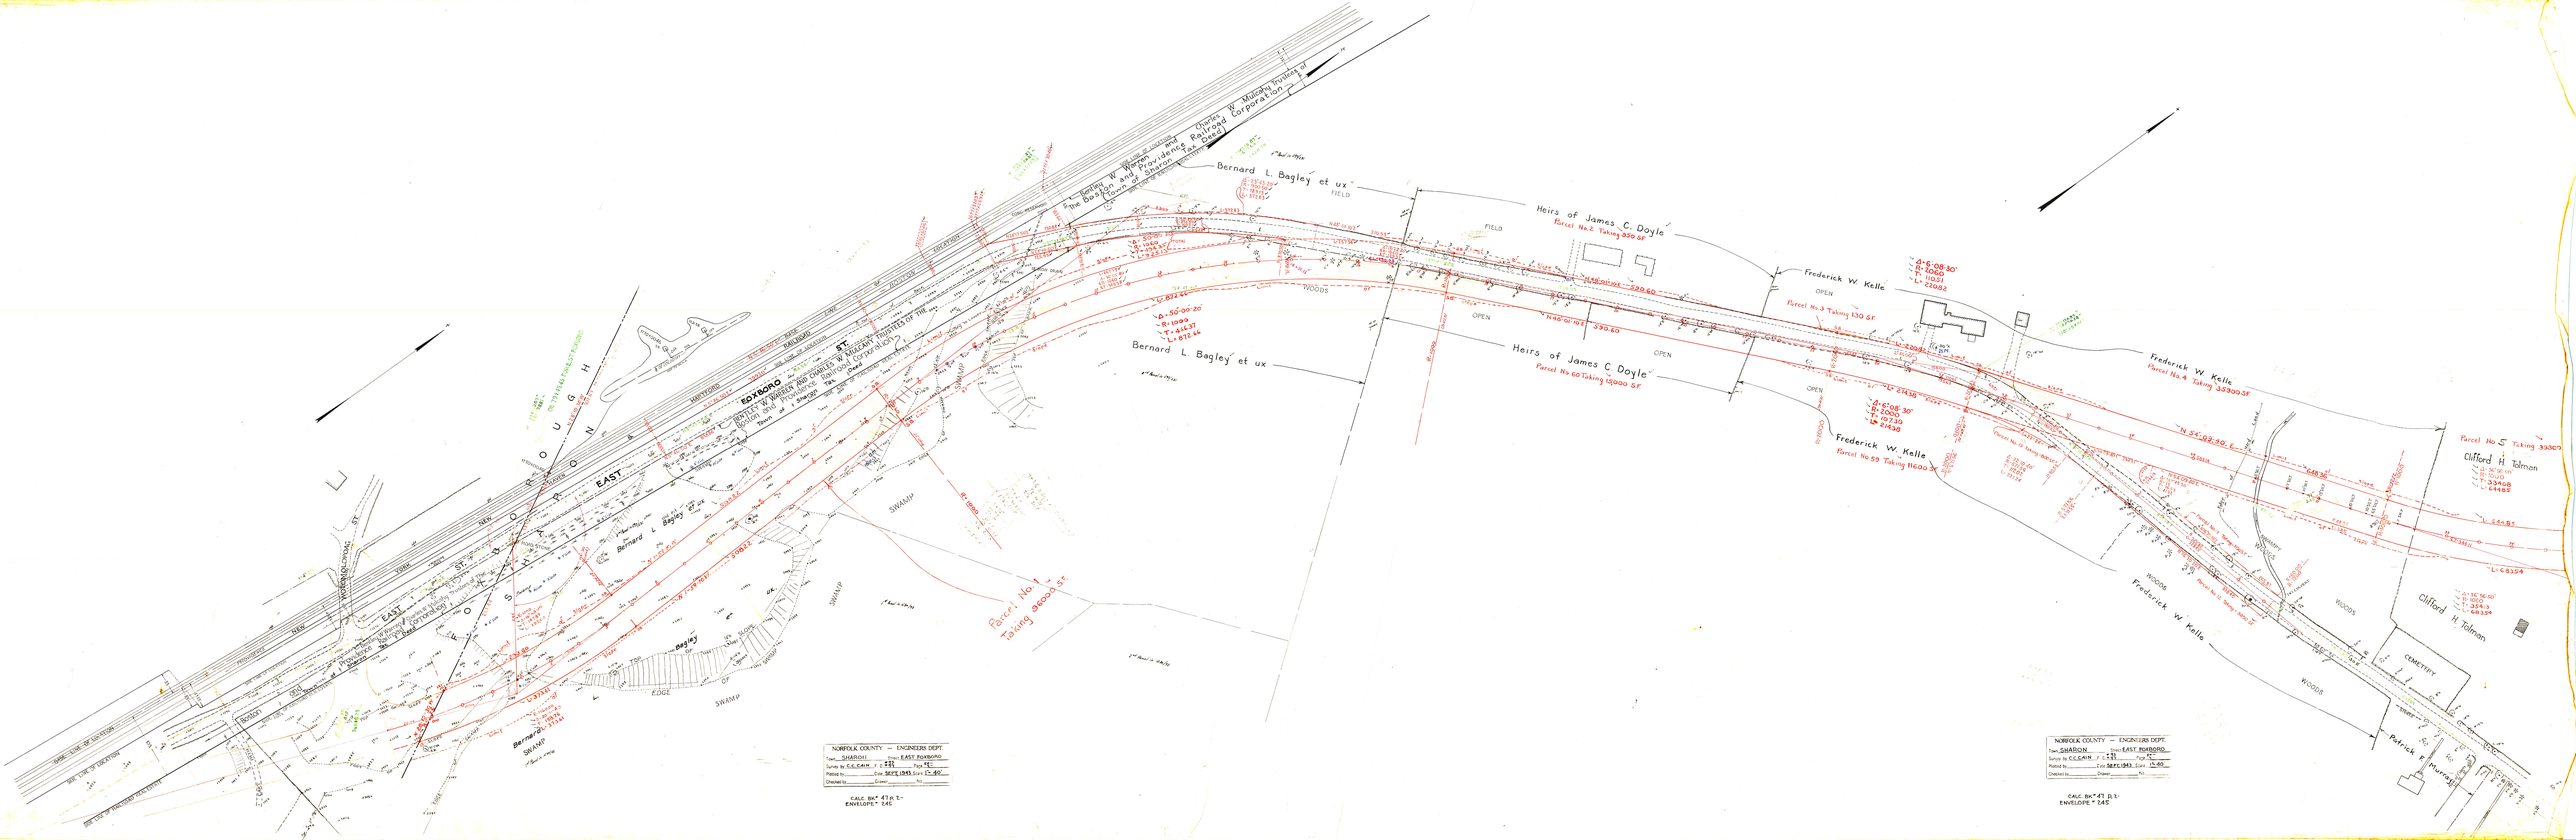

Patrick F. Murray
Lars A. Olson et ux
Michael G. Murray
Edson O. Geissler
CEMETERY
Clifford H. Tolman
Parcel No. 5 Taking 39330 SF
Parcel No. 6 Taking 31800 SF
Δ = 17°-31'-10"
R = 2000
T = 308.18
L = 611.54
Town of Sharon
Parcel No. 7 Taking 1700 SF
Frank Fasano et ux
Parcel No. 8 Taking 2120 SF
George S. Hurt
No taking
WOODLAWN STREET
Helen F. Mann and William W. Welch
Parcel No. 58 Taking 4600 SF
George S. Leonard
Parcel No. 57 Taking 1150 SF
Southern Middlesex Health Association, Inc.
Parcel No. 56 Taking 280 SF
Town of Sharon
Parcel No. 53 Taking 19200 SF
Δ = 4°-18'-40"
R = 3000
T = 112.92
L = 225.73
WOODS
Adelaide E. Henn and Charles N. Griffin
Parcel No. 11 Taking 900 SF
Parcel No. 12 Taking 10000 SF
James L. McManus et ux
Parcel No. 53 Taking 11400 SF
Parcel No. 52 Taking 110 SF
Magdalen E. Gately
Parcel No. 51 Taking 50 SF
LAKEVIEW ST.
Ronald H. Bruce et al
Parcel No. 13 Taking 13100 SF
MOHAWK ST.
Parcel No. 14 Taking 2000 SF
Ronald H. Bruce et al
Parcel No. 50 Taking 47800 SF
Annie E. McWilliams
Parcel No. 15 Taking 3200 SF
Florence McPhie
No taking
Annie E. McWilliams
No taking
Mabel D. Clarke et al
No taking
Robert G. Morse Jr.
Land Court Cert 27523
Book 138 Page 123
Parcel No. 16 Taking 2300 SF
Dennis G. Trayers Jr. and John P. Trayers
Parcel No. 17 Taking 750 SF
Parcel No. 18 Taking 350 SF
Sherman C. Drake et al
Parcel No. 26 Taking 15300 SF
Parcel No. 28 Taking 2900 SF
P. Joseph Lyons
Land Court Cert. 24464 Book 123 Page 64
Alton B. Jerauld
Land Court Cert. 9871 Bk 50 Pg 71
No taking
Alton B. Jerauld
Parcel No. 36 Taking 1400 SF
Parcel No. 37 Taking 1900 SF
Saul Kreitzberg et ux
Parcel No. 35 Taking 1250 SF
Bernard McEnaney et ux
Parcel No. 34 Taking 1300 SF
Parcel No. 33 Taking 600 SF
Maurice G. Rockett et ux
Parcel No. 38 Taking 900 SF
Parcel No. 39 Taking 200 SF
(CEDAR PARK ROAD)
Robert G. Morse Jr.
Land Court Cert 27523
Book 138 Page 123
Parcel No. 40 Taking 1425 SF
Harold Addison
Land Court Cert 22623
Book 114 Page 23
Philip Aronson et ux
Land Court Cert 30305 Bk. 152 Page 105
HARDING ST.
LAKE AVE.
(TOWN LAYOUT OF MARCH 14, 1932)
Dorothy B. Makin
Land Court Cert 30342
Book 152 Page 142
PARCEL NO. 41 TAKING 315 SF
CEDAR ST.
The Order of the Brothers of the Sacred Heart of New England Inc.
Parcel No. 29 Taking 12000 SF
Parcel 29A Taking 10700 SF
Parcel 29B Taking 1300 SF
FIELD
APPLE ORCHARD
TOWN LAYOUT OF FEB. 1917
EAST FOXBORO ST.
N 7°59'00" E
450.90
425.00
PINE WOODS
GRAVEL WALK
DRIVE
Parcel 31D Taking 1000 SF
Parcel 31C Taking 1500 SF
Parcel 31B Taking 1400 SF
Parcel 31A Taking 490
The Order of the Brothers of the Sacred Heart of New England Inc.
Parcel No. 31 Taking 8800 SF
BALL FIELD
GROVE AVE.
SOUTH MAIN STREET
N

NORFOLK COUNTY — ENGINEERS DEPT.
Town SHARON Street EAST FOXBORO
Survey by C.C.CAIN F. B. #93 #97 - 96 Page 50 - 2 -
Plotted by ______ Date SEPT. 1943 Scale 1" = 40'
Checked by ______ Drawer ______ No. ______

CALC. BK. # 47 p. 2-
ENVELOPE # 245

Bentley W. Warren and Charles W. Mulcahy Trustees of The Boston and Providence Railroad Corporation (Town of Sharon Tax Deed)
BENTLEY W. WARREN AND CHARLES W. MULCAHY TRUSTEES OF THE Boston and Providence Railroad Corporation Town of Sharon Tax Deed
Bentley W. Warren Charles W. Mulcahy Trustees of The Boston and Providence Railroad Corporation Town of Sharon Tax Deed
SIDE LINE OF LOCATION
SIDE LINE OF RAILROAD REAL ESTATE
BASE LINE OF LOCATION
BASE LINE OF BOSTON RAILROAD
NEW YORK NEW HAVEN & HARTFORD
EAST FOXBORO ST.
TOWN OF FOXBORO
TOWN OF SHARON
WOLOMOLOPOAG ST.
CONC. RESERVOIR
18" IRON DRAIN
ROAD STONE
Bernard L. Bagley et ux
4th Parcel in 592/631
3rd Parcel in 592/631
1st Parcel in 1530/93
2nd Parcel in 1530/93
Parcel No. 1 Taking 96000 S.F.
FIELD
WOODS
OPEN
SWAMP
EDGE OF SWAMP
TOP OF SLOPE
Heirs of James C. Doyle
Parcel No. 2 Taking 950 S.F.
Parcel No. 60 Taking 15,000 S.F.
Frederick W. Kelle
Parcel No. 3 Taking 130 S.F.
Parcel No. 4 Taking 35900 S.F.
Parcel No. 59 Taking 11600 S.F.
Parcel No. 13 Taking = 800 S.F.
Parcel No. 11 Taking = 3150 S.F.
Parcel No. 12 Taking = 3850 S.F.
Parcel No. 5 Taking 39300
Clifford H. Tolman
Patrick F. Murray
CEMETERY
SWAMPY WOODS
1x1 CULVERT
STONES
Row of Hem
Edge of Hard Land
B.M.
Δ = 50°-00'-20" R = 1060 T = 494.35 L = 925.13 TOTAL
Δ = 50°-00'-20" R = 1000 T = 466.37 L = 872.66
Δ = 23°-43'-20" R = 900.50 T = 189.13 L = 372.83
Δ = 20°-49'-50" R = 870.50 T = 160.01 L = 316.48
L = 667.77 Δ = 36°-05'-40" R = 1060 T = 345.38
Δ = 13°-54'-40" R = 1060 T = 129.32
L = 250.08
N 24°-17'-50" E
N 48°-01'-10" E 590.60
N 47°-47'-50" E
Δ = 6°-08'-30" R = 2060 T = 110.51 L = 220.82
Δ = 6°-08'-30" R = 2000 T = 107.30 L = 214.38
Δ = 22°-10'-40" R = 571.56 T = 112.02 L = 221.24
Δ = 157°-49'-20" R = 15 T = 76.53 L = 41.32
N 54°-09'-40" E
N 76°-20'-20" E
648.36
Δ = 36°-56'-50" R = 1000 T = 334.08 L = 644.85
Δ = 36°-56'-50" R = 1060 T = 354.13 L = 683.54
N 1°-59'-10" W 508.22
N 5°-46'-50" E
N 28°-10'-30" W
L = 373.61
Slope
Limit

NORFOLK COUNTY — ENGINEERS DEPT.
Town SHARON Street EAST FOXBORO
Survey by C.C. CAIN F. B. #93 #97 Page 50– 2–
Plotted by ______ Date SEPT, 1943 Scale 1" = 40'
Checked by ______ Drawer ______ No. ______

CALC. BK# 47 p. 2–
ENVELOPE # 245

NORFOLK COUNTY — ENGINEERS DEPT.
Town SHARON Street EAST FOXBORO
Survey by C.C. CAIN F. B. #93 #97 Page 50– 2–
Plotted by ______ Date SEPT, 1943 Scale 1" = 40'
Checked by ______ Drawer ______ No. ______

CALC. BK# 47 p, 2–
ENVELOPE # 245