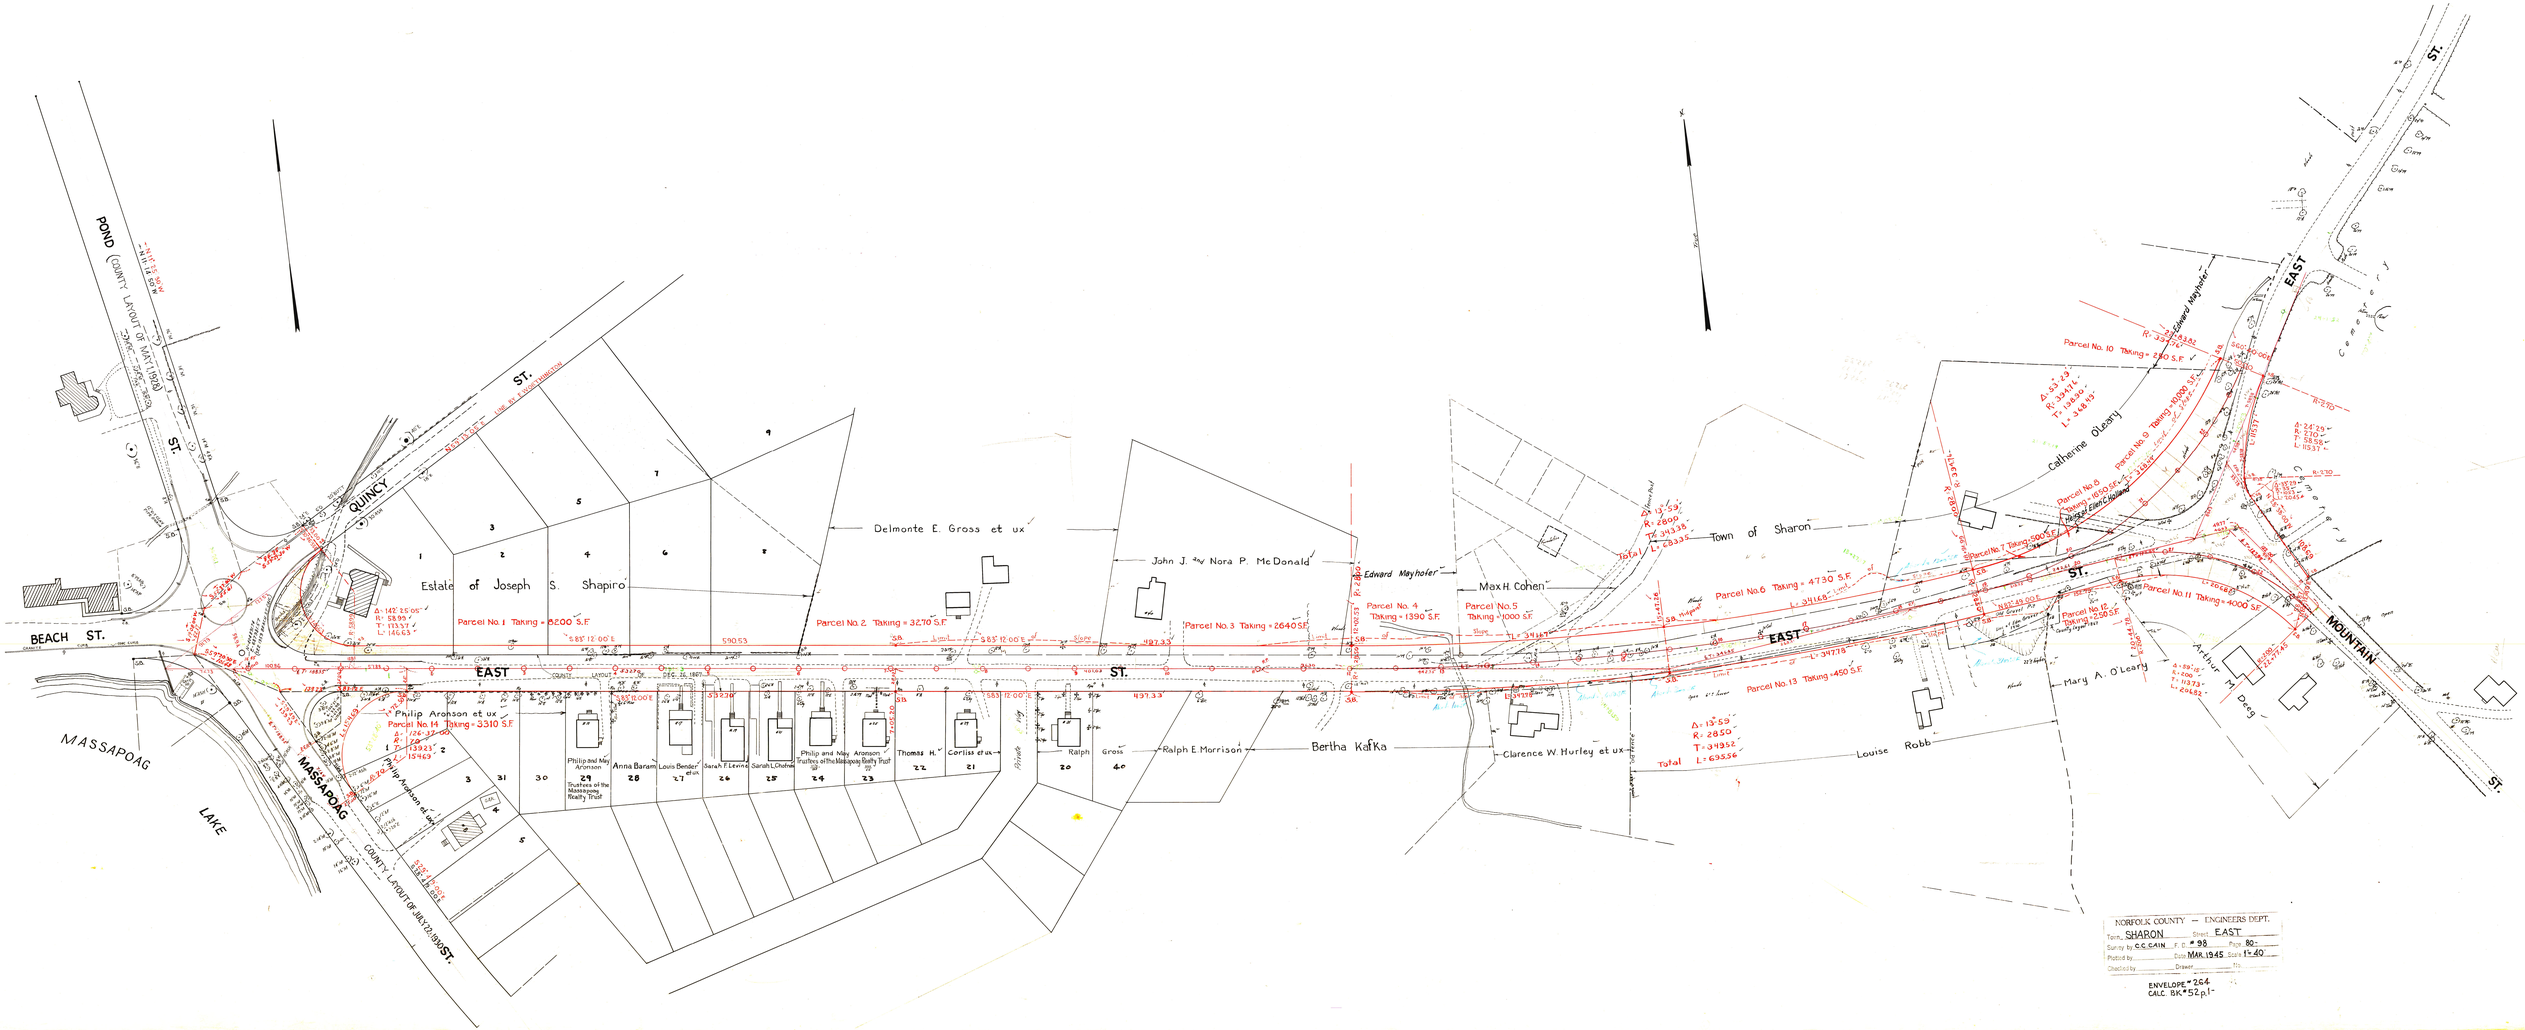
POND (COUNTY LAYOUT OF MAY 1, 1929)
ZONE - SPECIAL AREA
BEACH ST.
QUINCY ST.
EAST ST.
MASSAPOAG LAKE
MASSAPOAG ST.
COUNTY LAYOUT OF JULY 22, 1930
MOUNTAIN ST.
Estate of Joseph S. Shapiro
Delmonte E. Gross et ux
John J. & Nora P. McDonald
Edward Mayhofer
Max H. Cohen
Town of Sharon
Catherine O'Leary
Philip Aronson et ux
Philip and May Aronson Trustees of the Massapoag Realty Trust
Anna Baram
Louis Bender et ux
Sarah F. Levine
Sarah L. Cohen
Philip and May Aronson Trustees of the Massapoag Realty Trust
Thomas H.
Corliss et ux
Ralph
Gross
Ralph E. Morrison
Bertha Kafka
Clarence W. Hurley et ux
Louise Robb
Mary A. O'Leary
Arthur H. Deeg
Parcel No. 1 Taking = 8200 S.F.
Parcel No. 2 Taking = 3270 S.F.
Parcel No. 3 Taking = 2640 S.F.
Parcel No. 4 Taking = 1390 S.F.
Parcel No. 5 Taking = 1000 S.F.
Parcel No. 6 Taking = 4730 S.F.
Parcel No. 7 Taking = 300 S.F.
Parcel No. 8 Taking = 800 S.F.
Parcel No. 9 Taking = 10000 S.F.
Parcel No. 10 Taking = 230 S.F.
Parcel No. 11 Taking = 4000 S.F.
Parcel No. 12 Taking = 250 S.F.
Parcel No. 13 Taking = 450 S.F.
NORFOLK COUNTY — ENGINEERS DEPT.
Town SHARON Street EAST
Survey by C.C. CAIN F.C. # 98 Page 80
Plotted by Date MAR. 1945 Scale 1" = 40'
Checked by Drawer Title
ENVELOPE # 264
CALC. BK. # 52 p.1