Oliver and Amigas Ames Trustees
Sidney A. Weston
Clifford R. Dershber et ux.
Philip J. Nolan et ux.
Robert G. Morse Jr. et ux.
OPEN FIELD
WOODS
SCRUB OAK
LEDGE
WEEDS + BOULDERS
PARCEL 14-2 ENTIRE
PARCEL 14-1 ENTIRE
PARCEL 15-1 ENTIRE
PARCEL 15-2 ENTIRE
PARCEL 16-1 ENTIRE
PARCEL 16-2 ENTIRE
PARCEL 17-1 ENTIRE
PARCEL 17-2 ENTIRE
PARCEL 18-1 ENTIRE
PARCEL 18-2 ENTIRE
PARCEL 19-1 ENTIRE
PARCEL 19-2 ENTIRE
PARCEL 20-1 ENTIRE
PARCEL 20-2 ENTIRE
PARCEL

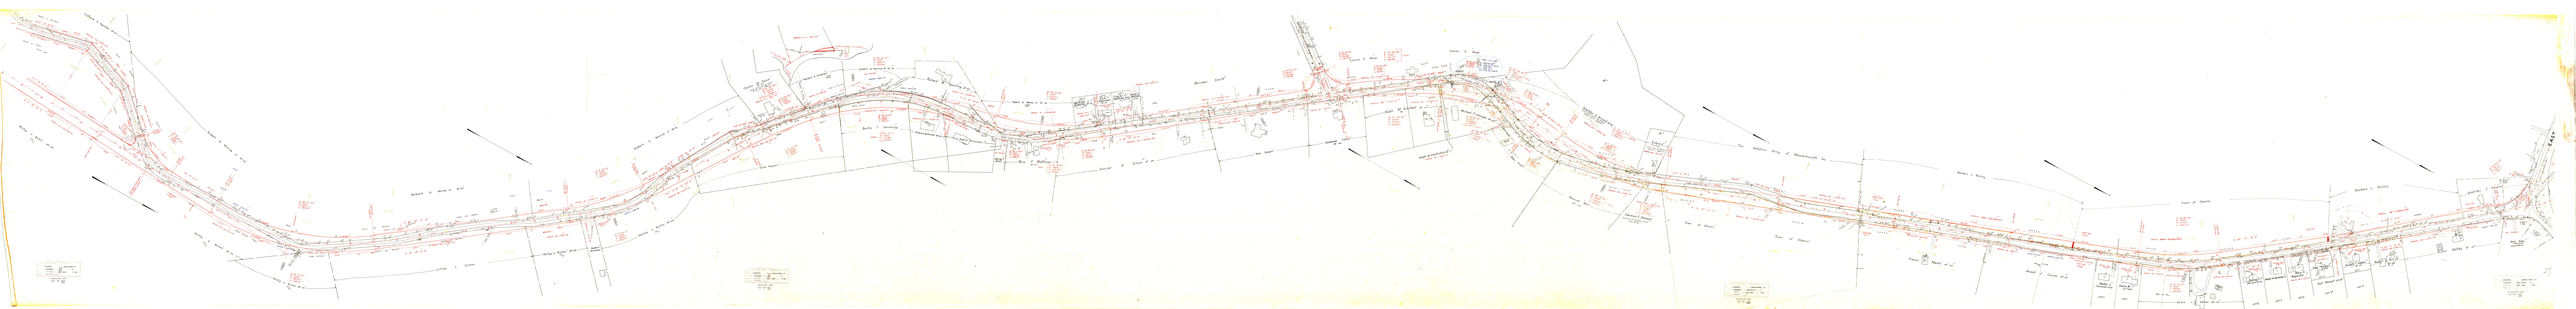

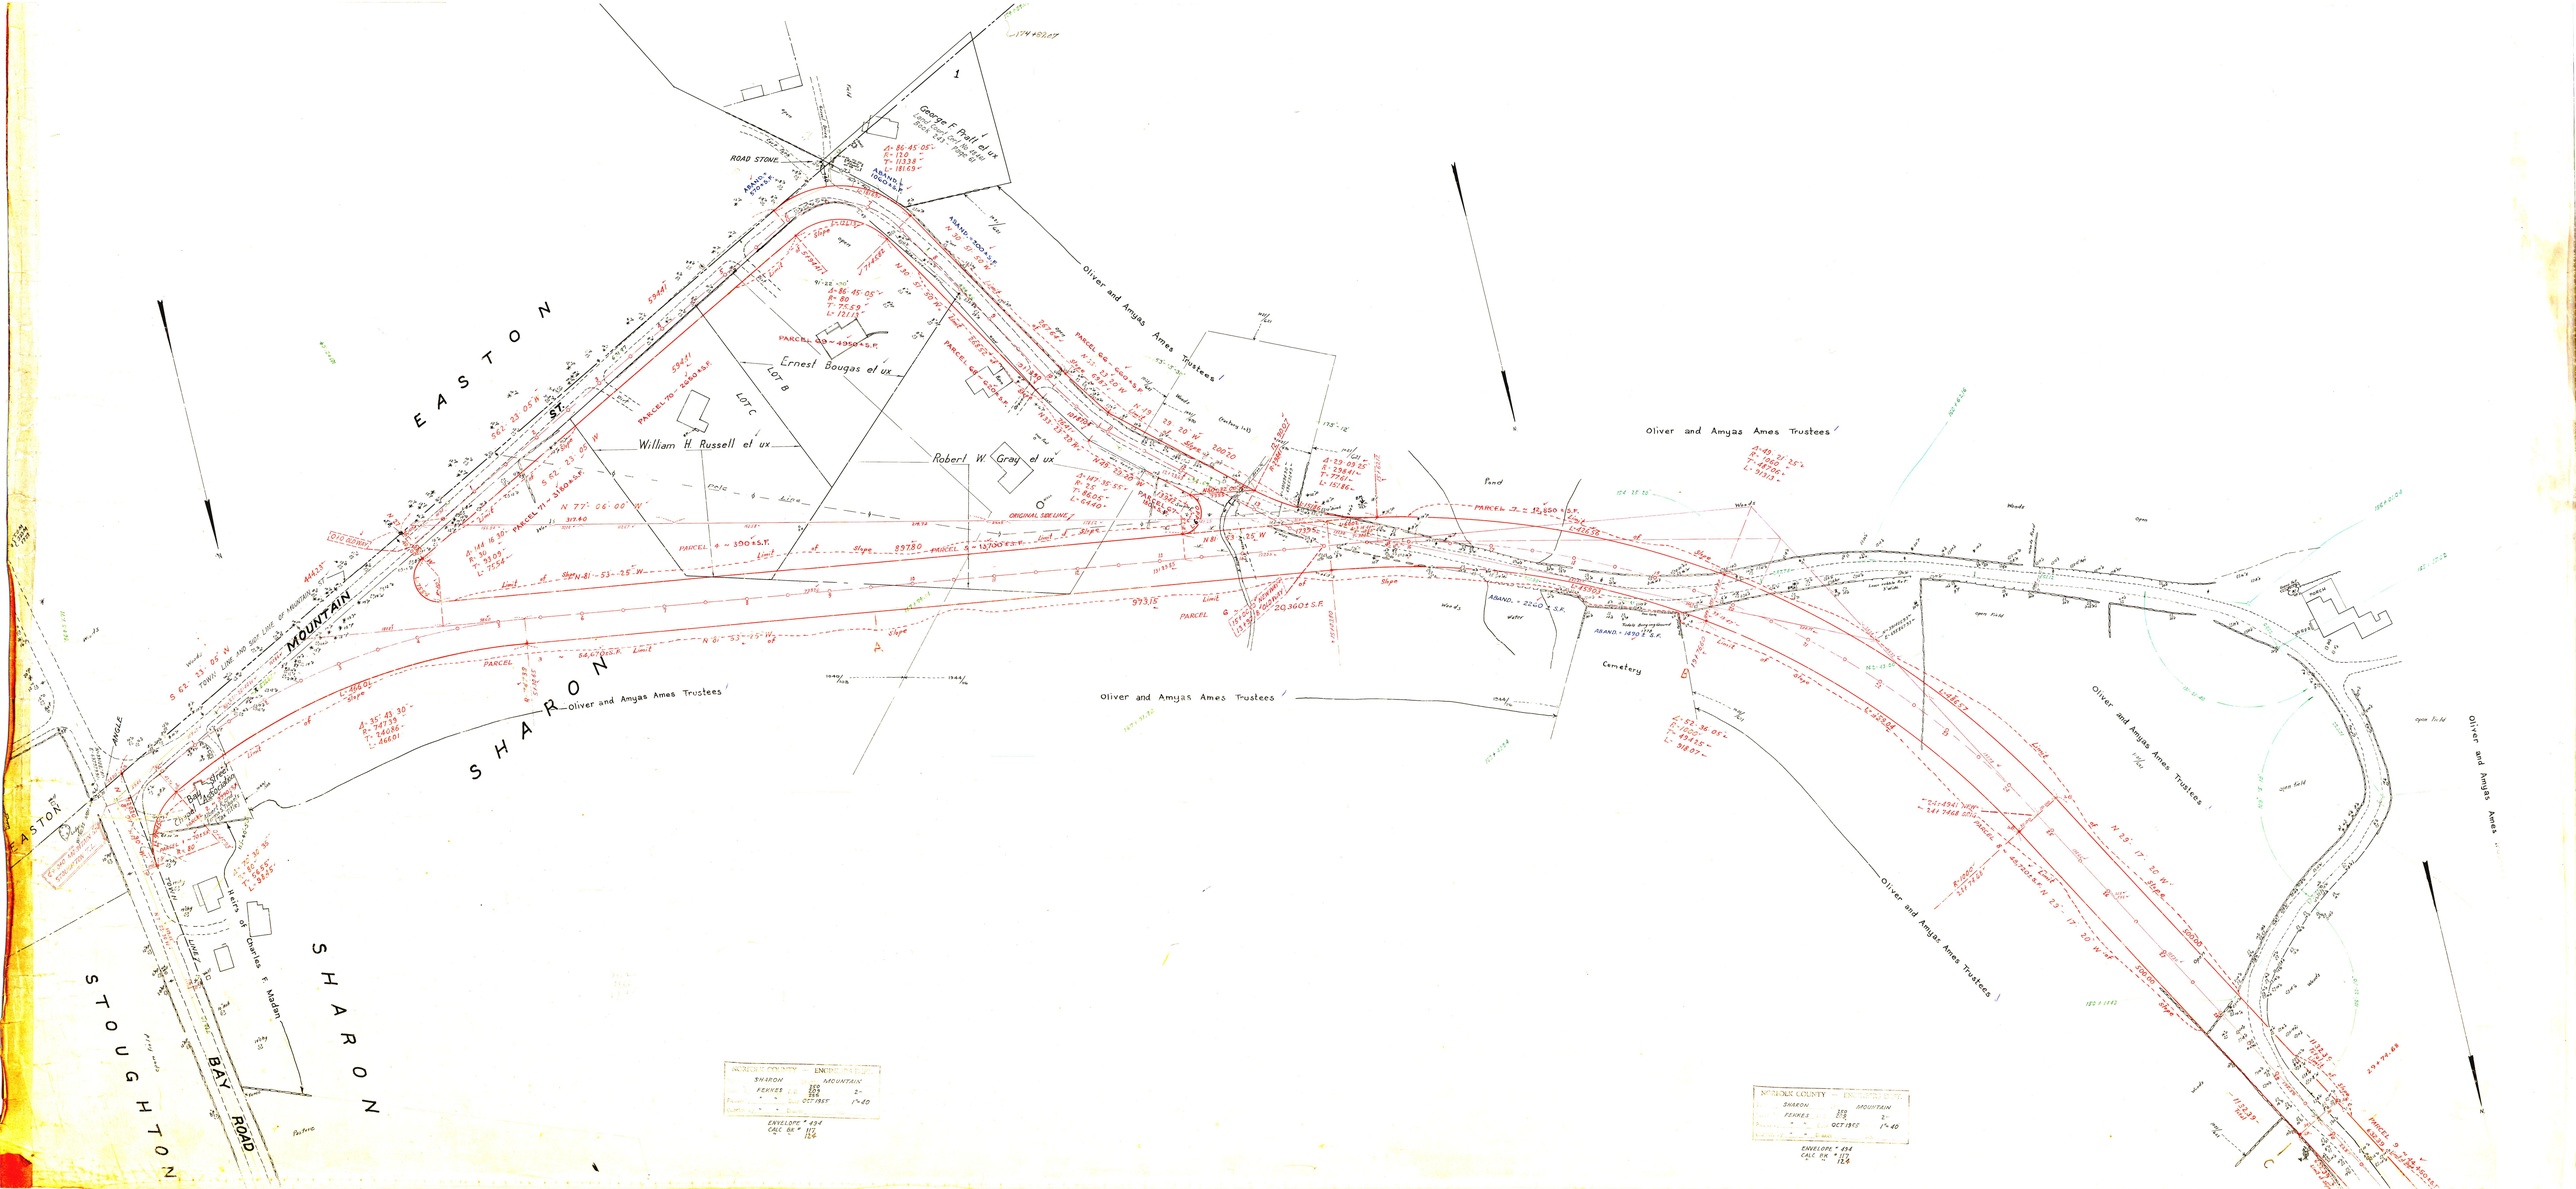
EASTON
ST.
MOUNTAIN
SHARON
STOUGHTON
BAY ROAD
George F. Pratt et ux
Ernest Bougas et ux
William H. Russell et ux
Robert W. Gray et ux
Oliver and Amyas Ames Trustees
Cemetery
Pond
Heirs of Charles F. Madan
Bay Street Congregational Church
ROAD STONE
LOT B
LOT C
ORIGINAL SIDE LINE
PARCEL 4 = 3004 S.F.
PARCEL 5 = 13,700 S.F.
PARCEL 7 = 12,850 S.F.
PARCEL 9 = 7,750 S.F.
PARCEL 10 = 4950 S.F.
PARCEL 70 = 2640 S.F.
PARCEL 71 = 3180 S.F.
ABAND. = 2200 S.F.
ABAND. = 1870 S.F.
ABAND. = 3000 S.F.
N 77° 06' 00" W
N 81° 53' 25" W
N 25° 17' 30" W
S 62° 23' 05" W
NORFOLK COUNTY — ENGINEERING DEPT.
SHARON MOUNTAIN
FERRES
OCT 1955
1" = 40
ENVELOPE # 194
CALC BK # 117
126