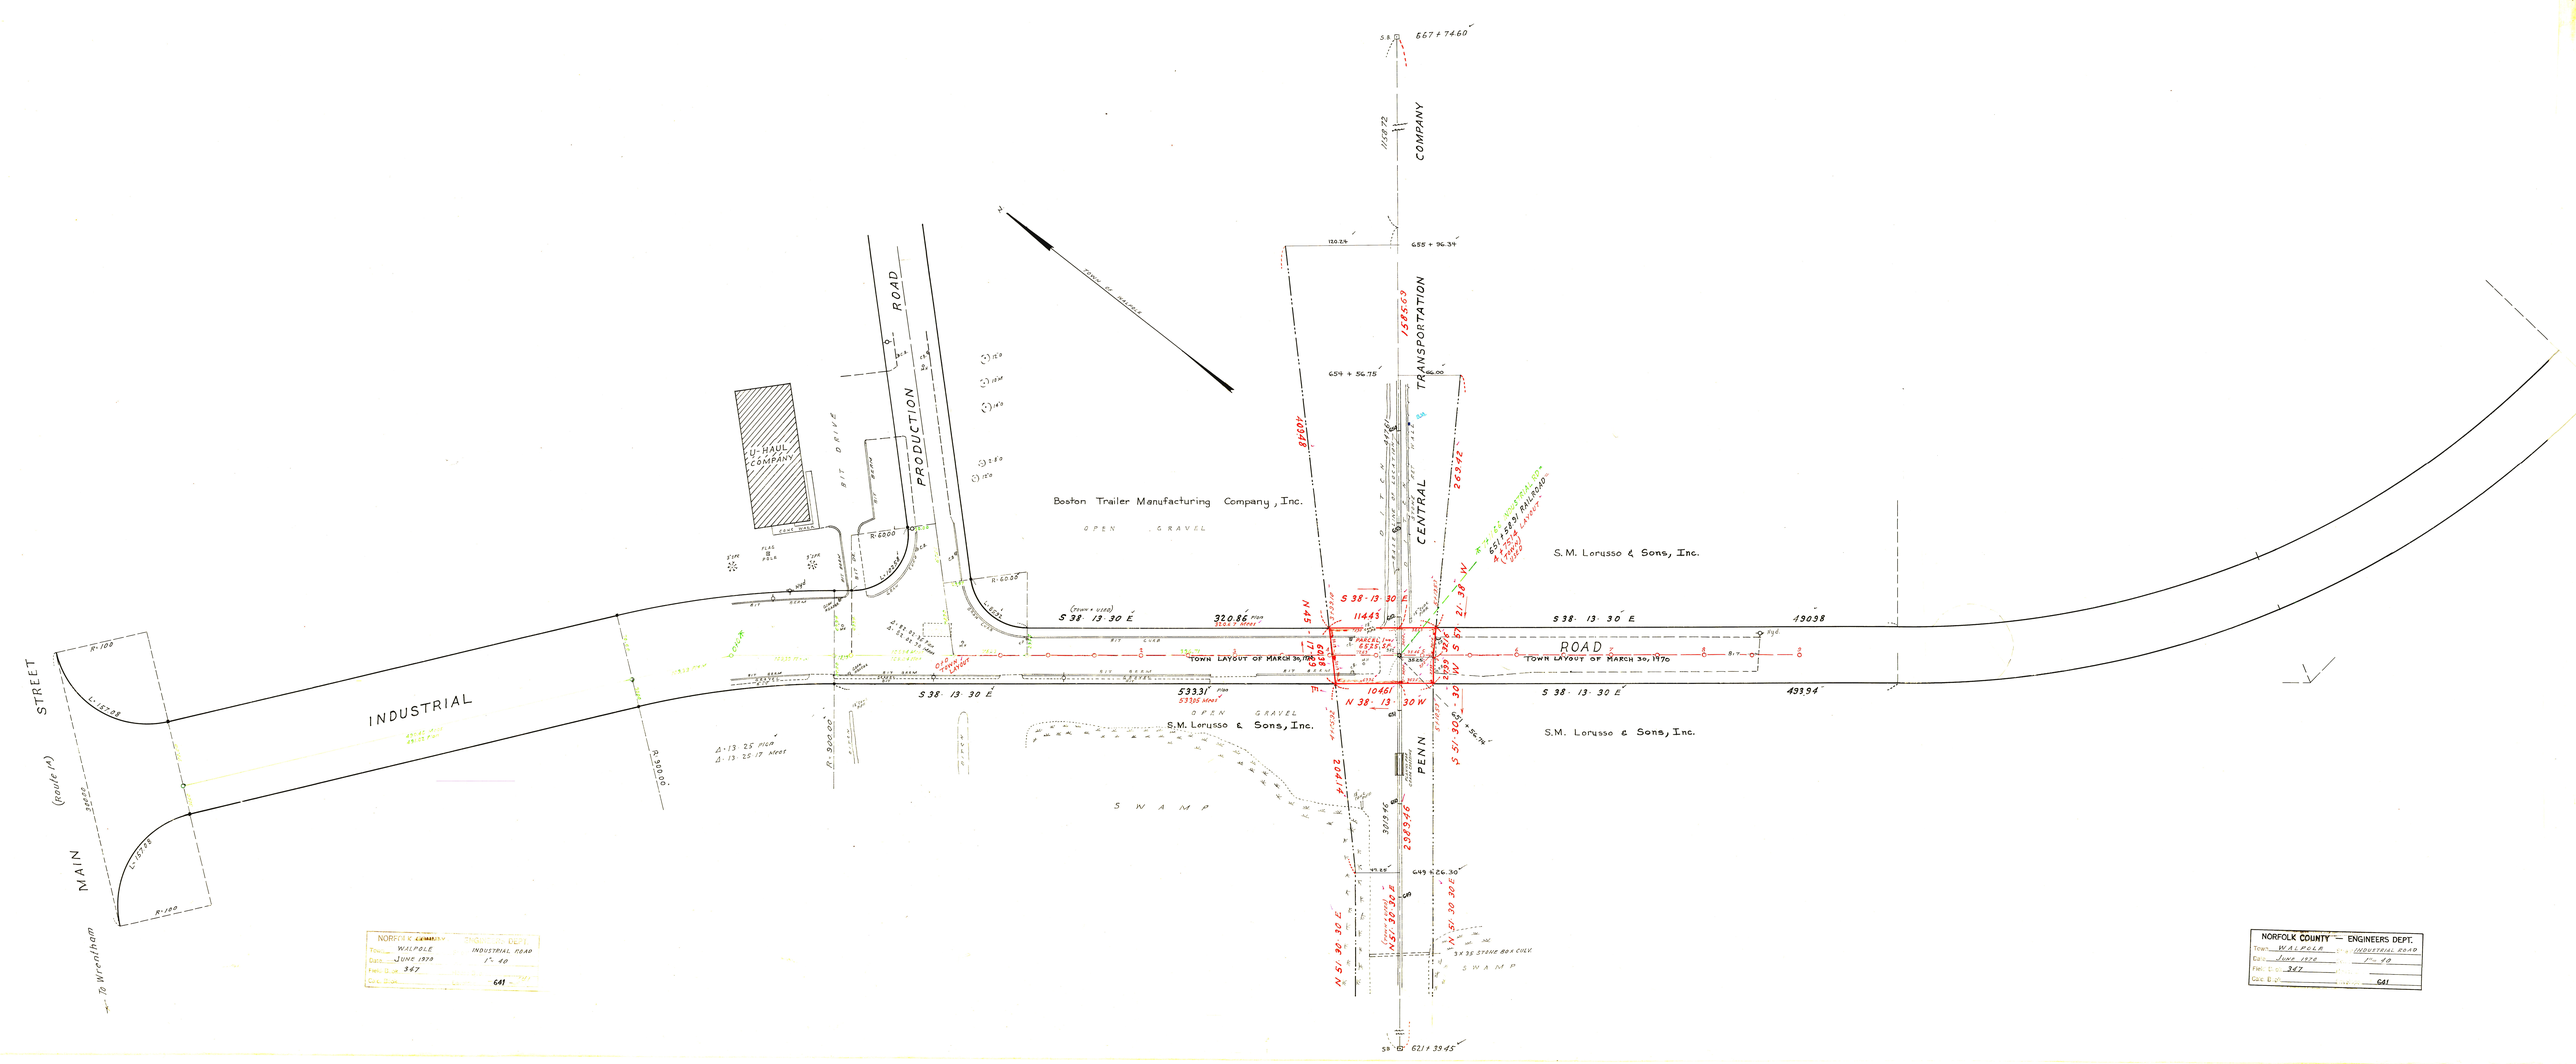
INDUSTRIAL
ROAD
MAIN
STREET
(route 1A)
To Wrentham
PRODUCTION
ROAD
U-HAUL COMPANY
Boston Trailer Manufacturing Company, Inc.
OPEN GRAVEL
S.M. Lerusso & Sons, Inc.
S W A M P
CENTRAL
TRANSPORTATION
COMPANY
PENN
TOWN LAYOUT OF MARCH 30, 1970
S 38° 13' 30" E
N 38° 13' 30" W
N 51° 30' 30" E
S 51° 30' 30" W
R=900.00
R=6000
R=100
Δ=13° 25' 17" left
3X3.5 STONE BOX CULV.
NORFOLK COUNTY — ENGINEERS DEPT.
Town WALPOLE
Date JUNE 1970
Field Bk. 347
Sec. Bk. 641
INDUSTRIAL ROAD
1" = 40'