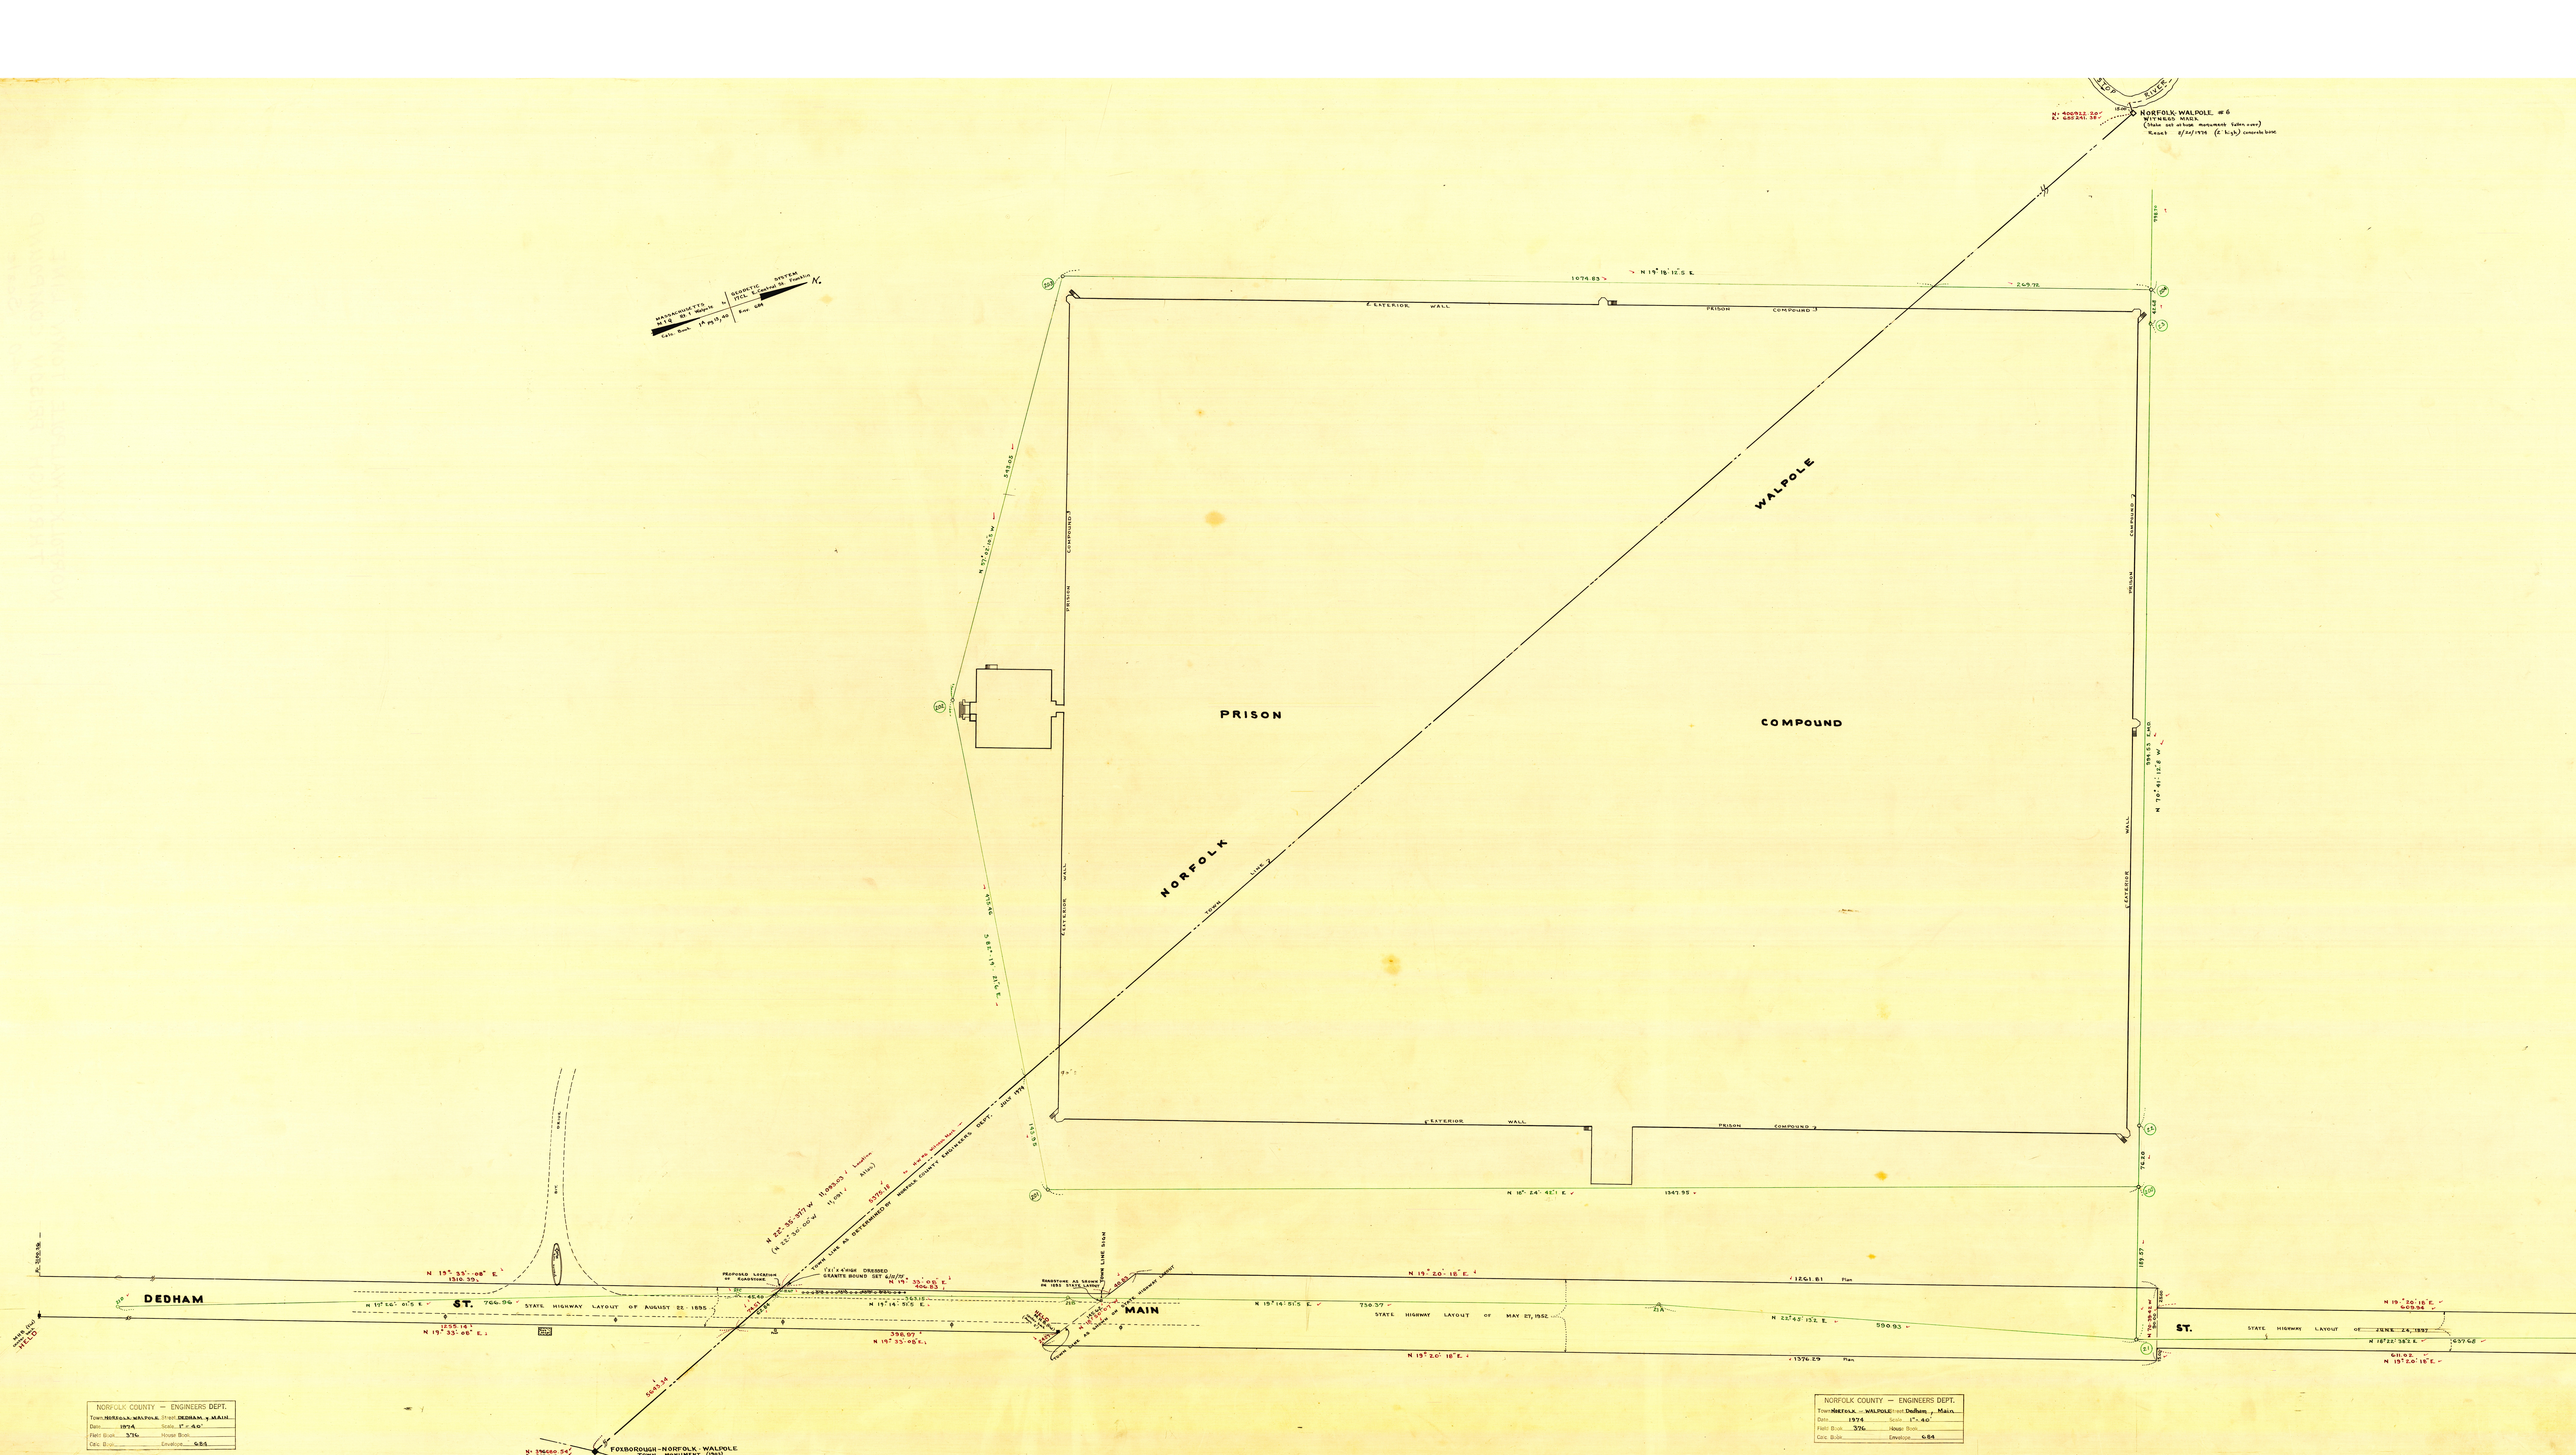
NORFOLK
WALPOLE
PRISON
COMPOUND
PRISON COMPOUND 1
PRISON COMPOUND 2
PRISON COMPOUND 3
EXTERIOR WALL
DEDHAM
ST.
MAIN
STATE HIGHWAY LAYOUT OF AUGUST 22, 1895
STATE HIGHWAY LAYOUT OF MAY 27, 1952
STATE HIGHWAY LAYOUT OF JUNE 24, 1897
NORFOLK, WALPOLE, #6
N 460822.32
E 680241.38
1.76' East of Mass. Monument (Galv. iron)
Reset 8/22/1974 (C. h.b.) concrete bond
FOXBOROUGH - NORFOLK - WALPOLE
N 376650.54
E 679911.18
PROPOSED LOCATION OF BOUNDSTONE
GRANITE BOUND SET 6/21/72
BOUNDSTONE AS SHOWN ON 1895 STATE LAYOUT
FOUND BASE AS SHOWN
1074.83
N 19° 18' 12.5" E.
269.72
N 17° 32' 05.5" W
878.05
S 82° 19' 21.5" E.
N 19° 33' 08" E.
1310.59
N 19° 14' 51.5" E.
766.96
1255.14'
N 19° 33' 08" E.
338.07'
N 19° 33' 08" E.
N 19° 20' 18" E.
1261.81 Plan
730.37
590.93
1376.29 Plan
N 22° 43' 15" E.
N 18° 22' 38" E.
697.68
611.02
N 19° 20' 18" E.
N 19° 26' 18" E.
409.94
N 19° 24' 42" E.
1347.95
N 70° 41' 12" W
594.53 CALC
N 22° 35' 27" W
11,993.03'
(N 22° 36' 00" W
11,991.1 Atlas)
Tower sits as determined by Norfolk County Engineers Dept. June 1974
Tower sits as shown on Atlas
Granite bound as shown
Granite bound as shown
Granite bound as shown