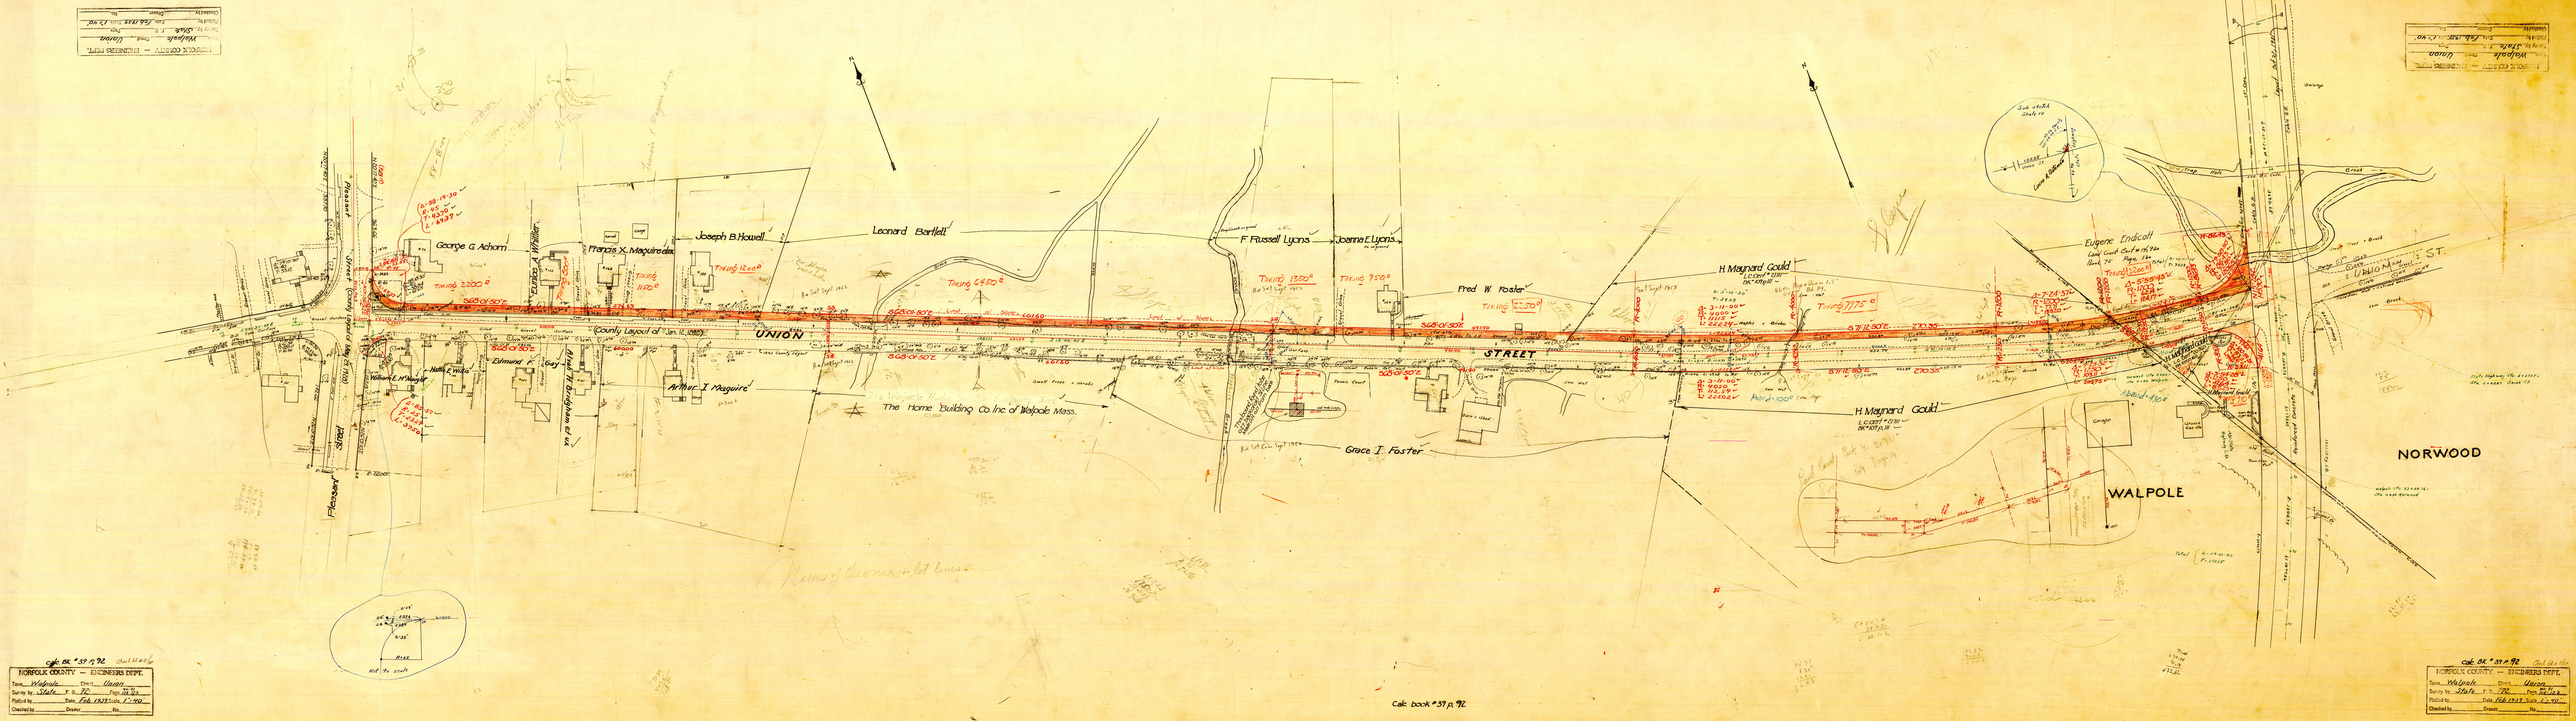
NORFOLK COUNTY — ENGINEERS DEPT.
Town Walpole County Norfolk
Survey by State F. T. 72 Page 38 No.
Plotted by Date Feb 1912 Scale 1" = 40'
Checked by Draper No.
Cab. Bk. # 39 p. 92
UNION STREET
Pleasant Street
Edmund F. Joy
Willard E. Hodges
Nellie E. Hicks
Arthur I. Maguire
The Home Building Co. Inc. of Walpole Mass.
Grace I. Foster
Fred W. Foster
F. Russell Lyons
Joanne E. Lyons
Leonard Bartlett
Joseph B. Howell
Frances X. Maguire Est.
Clara A. Miller
George G. Achorn
H. Maynard Gould
Eugene Endicott
Land Court Case # 16,786
Plan # 1
Page 1 for
Plan 1 of 1923
Lands Affected
WALPOLE
NORWOOD
Cab. Bk. # 39 p. 92