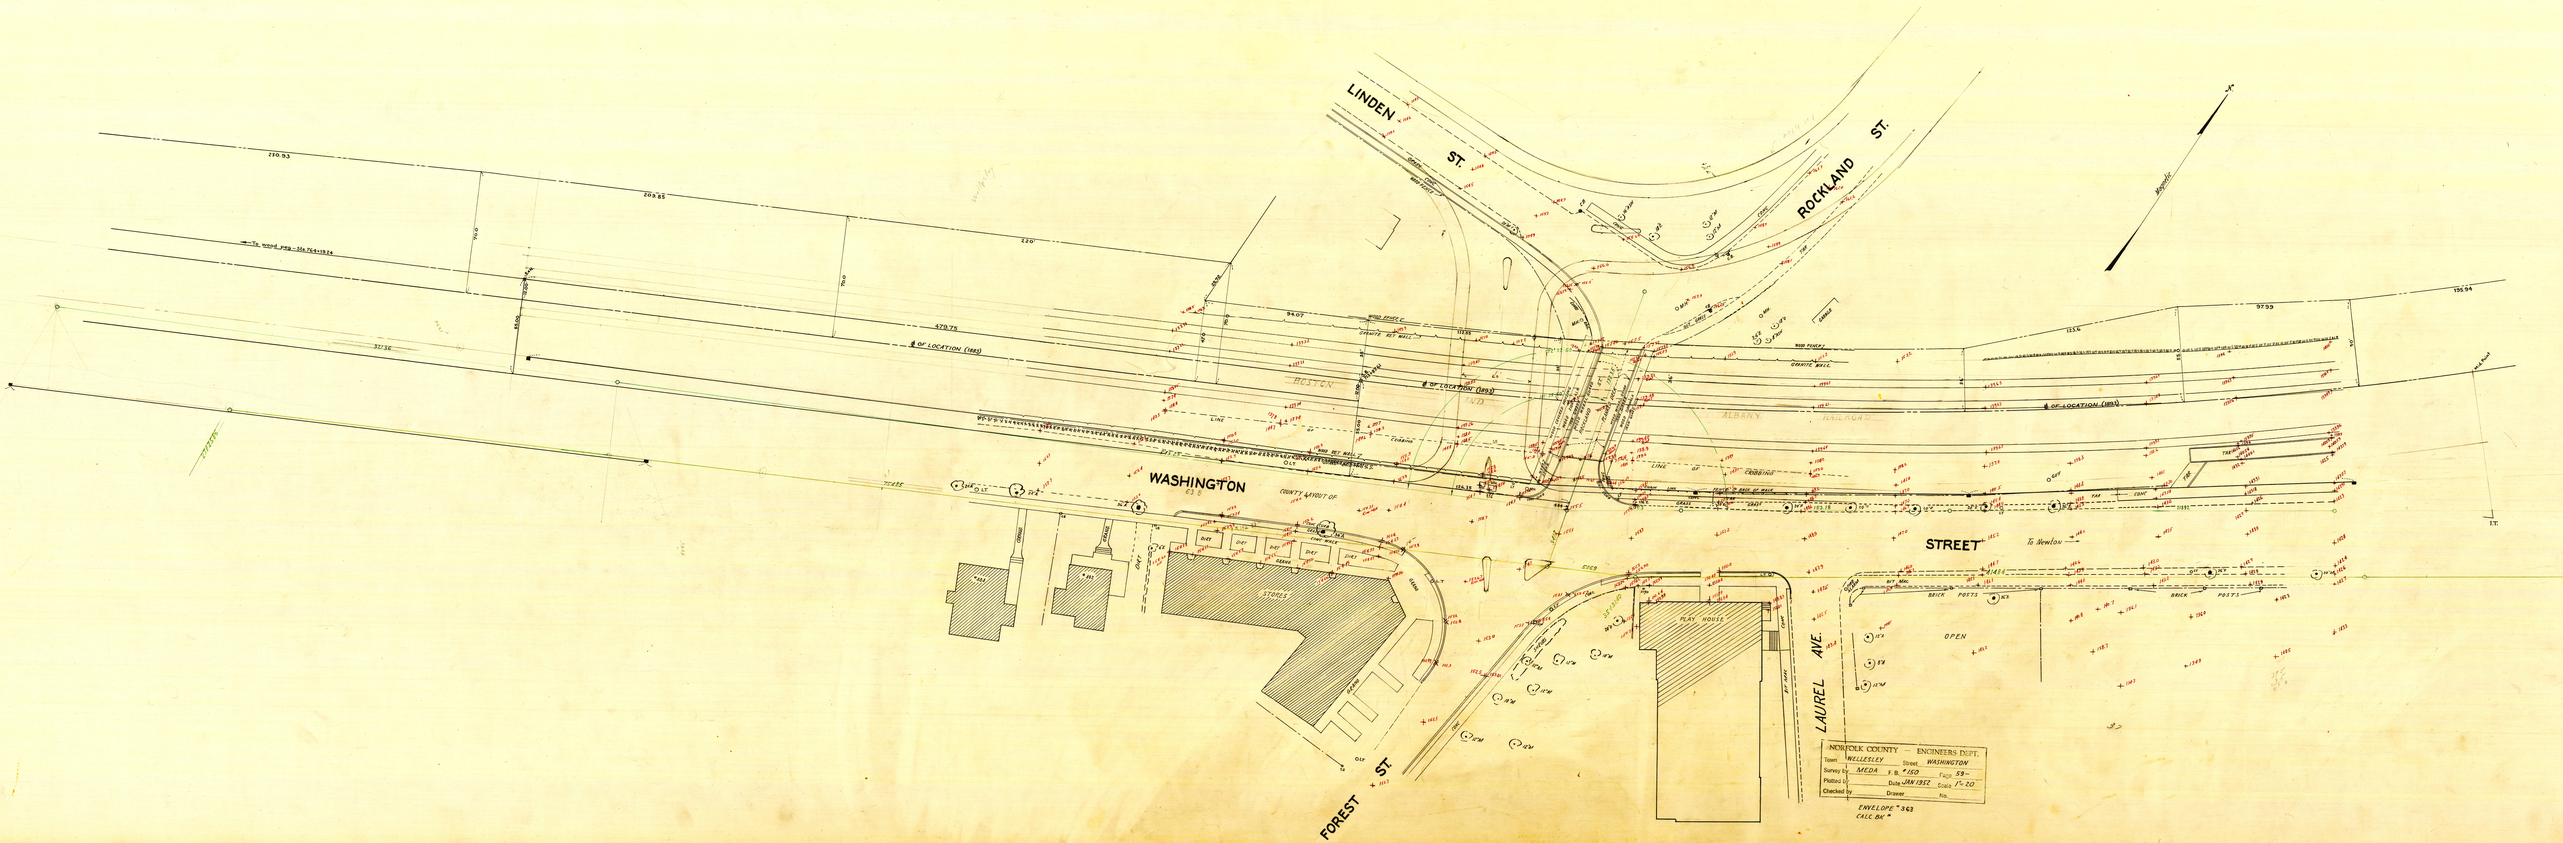
LINDEN ST.
ROCKLAND ST.
WASHINGTON
STREET
FOREST ST.
LAUREL AVE.
To Newton
To wood Pkg. - 55+764+19.24
℄ OF LOCATION (1883)
℄ OF LOCATION (1893)
℄ OF LOCATION (1894)
BOSTON
ALBANY
RIGHT OF WAY
COUNTY MAP OUT OF
STORES
PLAY HOUSE
OPEN
BRICK POST'S
GRANITE WALL
WOOD FENCE
Magnetic
NORFOLK COUNTY — ENGINEERS DEPT.
Town WELLESLEY Street WASHINGTON
Survey by AEDA F. B. #1610 Page 59
Plotted by Date JAN 1952 Scale 1" = 20'
Checked by Drawer No.
ENVELOPE # 363
CALC BK #