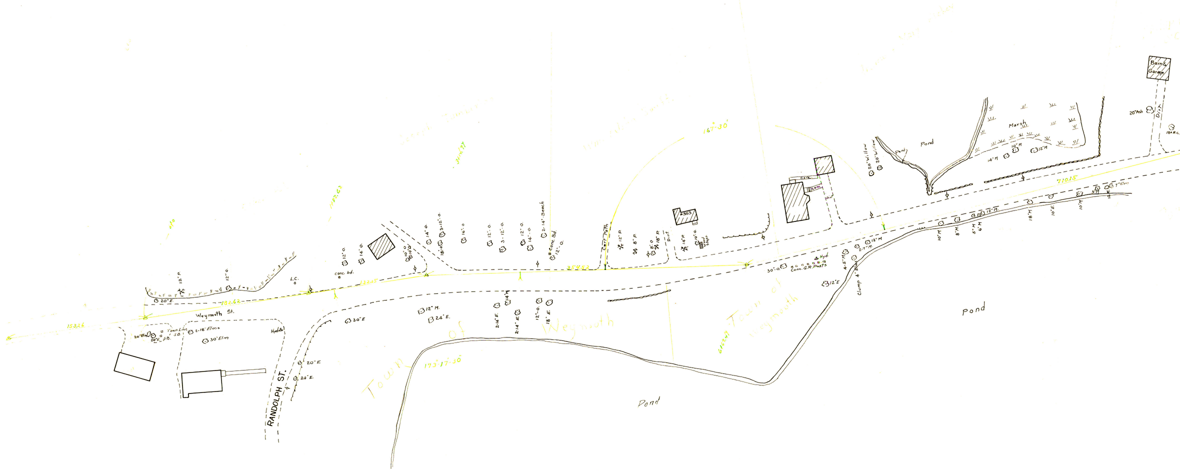
Weymouth St.
RANDOLPH ST.
153.26
182.62
132.45
354.52
710.15
167°30'
173°17'30"
Town of Weymouth
Town of Weymouth
Pond
Pond
Pond
Pond
Marsh
Barn & Garage
Town Line S.B.
20" Elm
20" E. S.B.
2-18" Elms
30" Elm
Hyd.
20" E.
12" P.
12" O.
L.C.
conc. bd.
12" O.
14" O.
10" O.
10" O.
14" O.
18" O.
3-12" O.
16" O.
12" O.
3-12" O.
12" O.
14" O.
2-14" Beech
Conc. Bd.
12" O.
Cart Path
12" P.
8" P.
8" O.
18" P.
Dirt
14" P.
10" O.
Wood Steps
#353
Conc.
Conc.
Dirt
30" E
12" M.
24" E.
2-14" E.
14" M
2-14" E.
12" O.
18" E.
20" E.
20" E.
20" Willow
20" Willow
14" M
10" M
12" M
30" O.
Conc. G.R. Posts
Hyd.
4-5" M
2-7" M.
12" M
Clump 4" Elm
12" E
10" M
8" M
5" M
6" M
12" M.
18" M
10" E
10" M
5" M
18" M
7" Elm
20" Ash
Dirt
18" H.C.

En. No. 459

COUNTY — ENGINEERS DEPT.

Weymouth Street Randolph

F.B. 227 Page

Date Scale

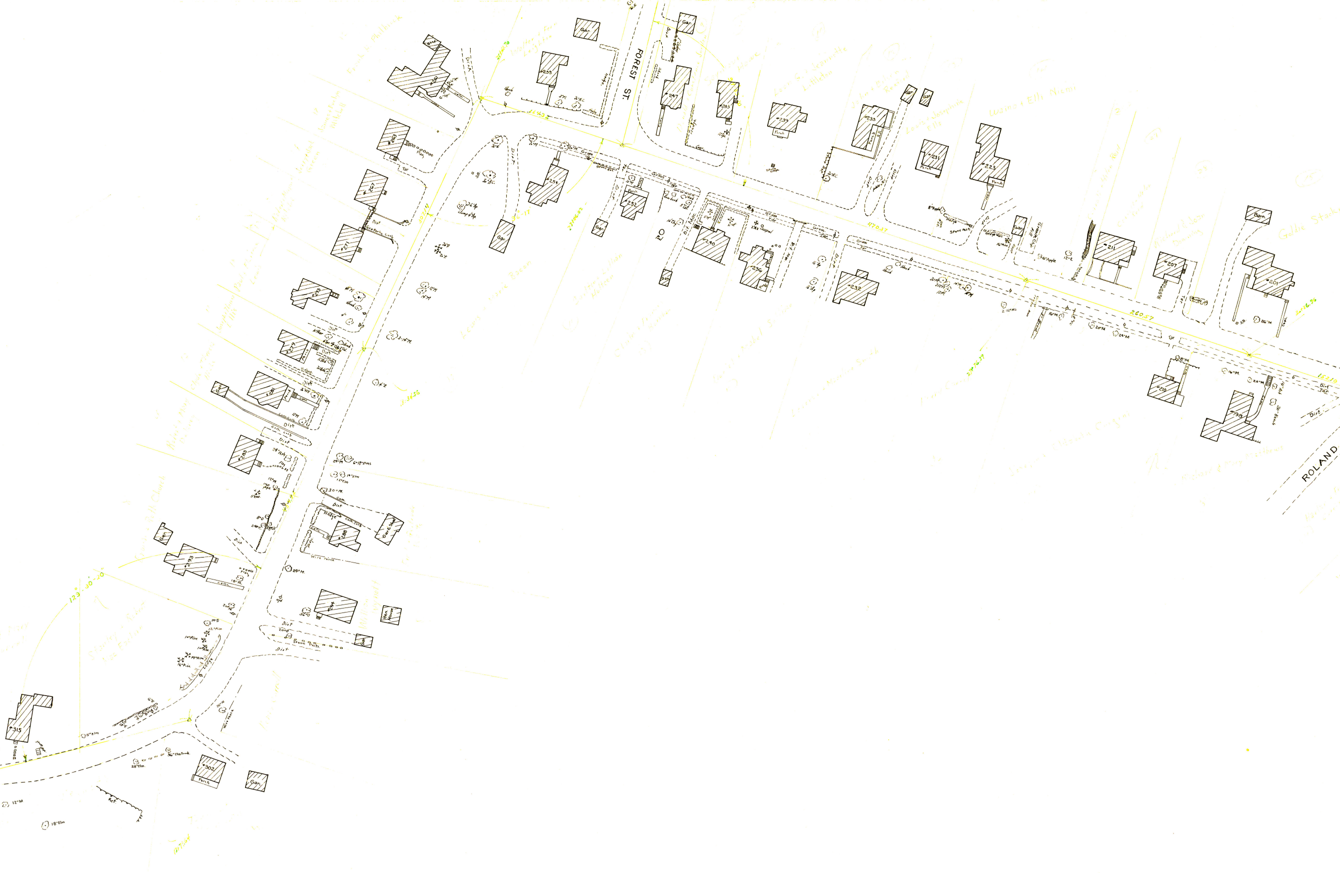
FOREST ST.
ROLAND
255
247
239
233
231
223
211
207
201
254
252
240
236
232
210
198
302
315
Gar.
Barn
Porch

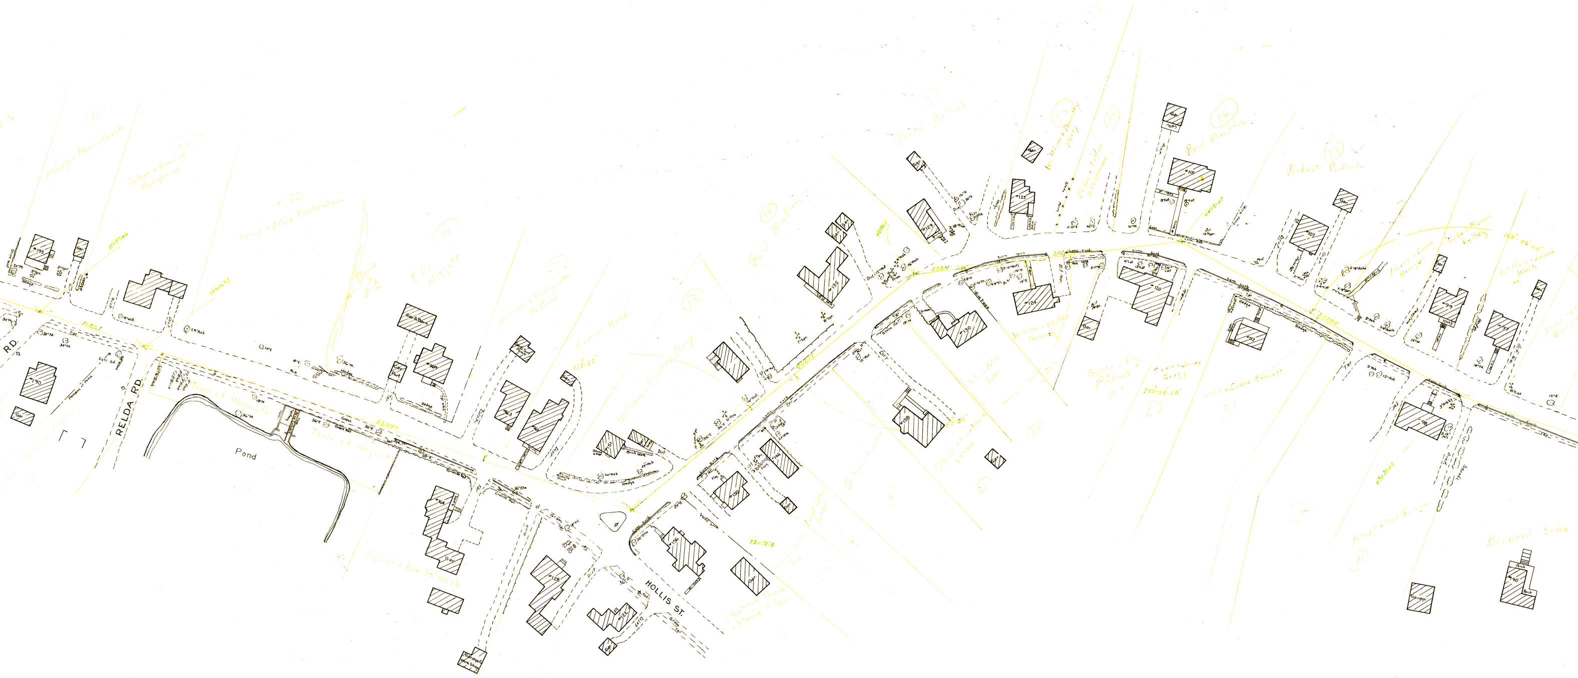
RD.
RELDA RD.
Pond
HOLLIS ST.
Eldridge & Marion Brooks
Judson & Harriet Humphries
Henry & Olive Frederickson
Brook
Ella Huggett
William & Margaret Heslion
Conrad Rudd
William & Dorothy Perry
Town of Weymouth
Richard & Rae Holbrook
Reid MacAfee
Robert Bullock
William & Dorothy Perry
Robert & Evelyn Christensen
Reid MacAfee
Robert Bullock
Henry & Laura Granger
John & Naomi Kelley
Wallace & Louise White
William & Martha Peresel
George & Elsie Rickards
Grace & Lewis Bragg
John & Clara Bennett
Henry & Laura Granger
Bernard Sulke
Richard Thomas & Elmira Sance
Fee
Hedge
Gar.
Gar. & Barn
Car Port
Garage
Porch
#193
#190
#169
#163
#161
#164
#151
#156
#128
#122
#150
#146
#138
#135
#130
#129
#125
#124
#120
#115
#112
#107
#99
#97
#98
#90
12.021
569.47
121°27'
53.84
143°58'30"
163°46'20"
32+78.74
3+51.95

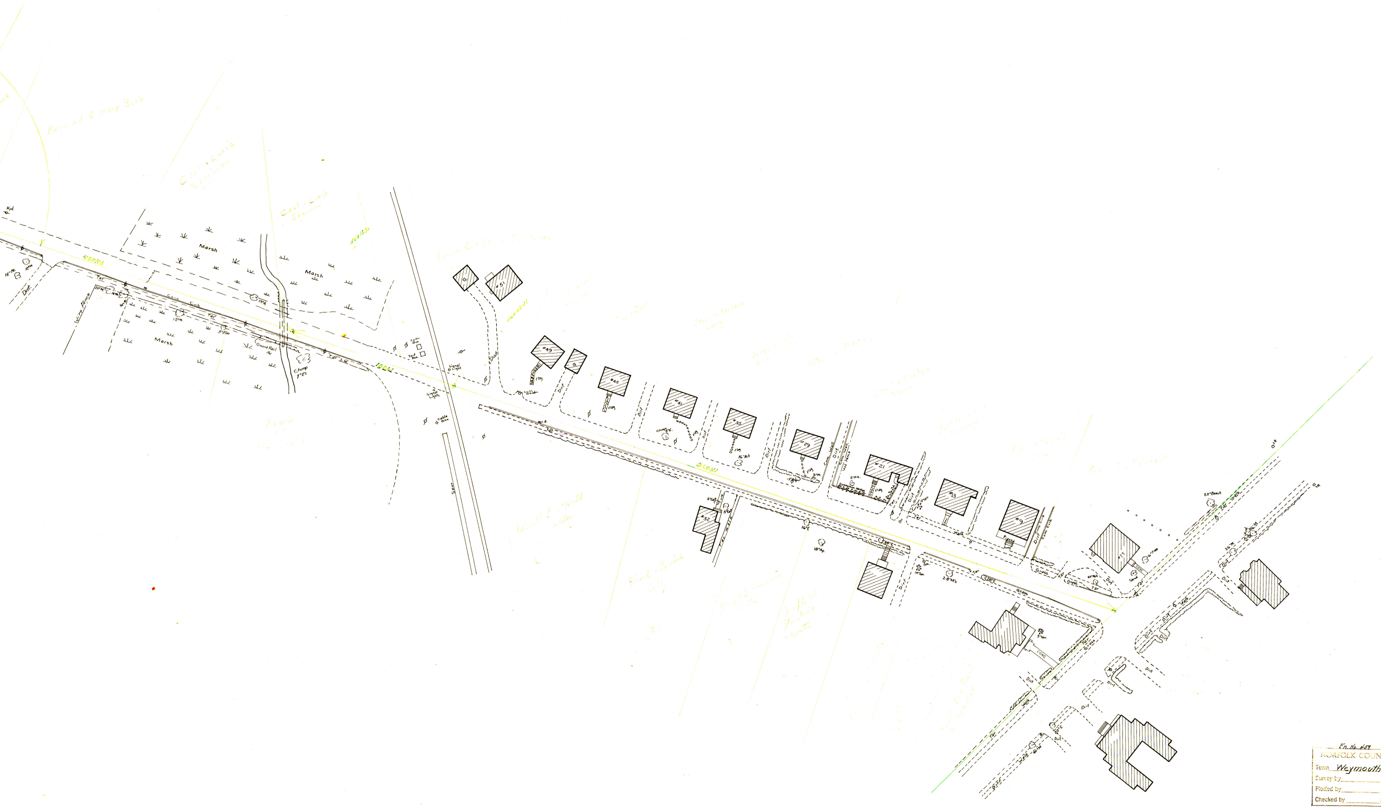
Hyd.
18" M.
12" M.
Dirt.
Wire Fence
Tar
20" M.
Conc. Curb
12" M.
5" Elm
Marsh
Marsh
Marsh
19" A
Guard Rail
Clump 7" E's
Tar S.W.
48048
18861
544 13.90
Carl + Lucia Sherman
Carl + Lucia Sherman
Town of Weymouth
Cable Box
Signal Light
Signal Lights
Cable Box
Dirt
Grass
Conc.

En. No. 459

NORFOLK COUNTY — ENGINEERS DEPT.

Town Weymouth Street Randolph

Survey by ______ F. B. 227 Page ______

Plotted by ______ Date ______ Scale ______

Checked by ______ Drawer ______ No. ______