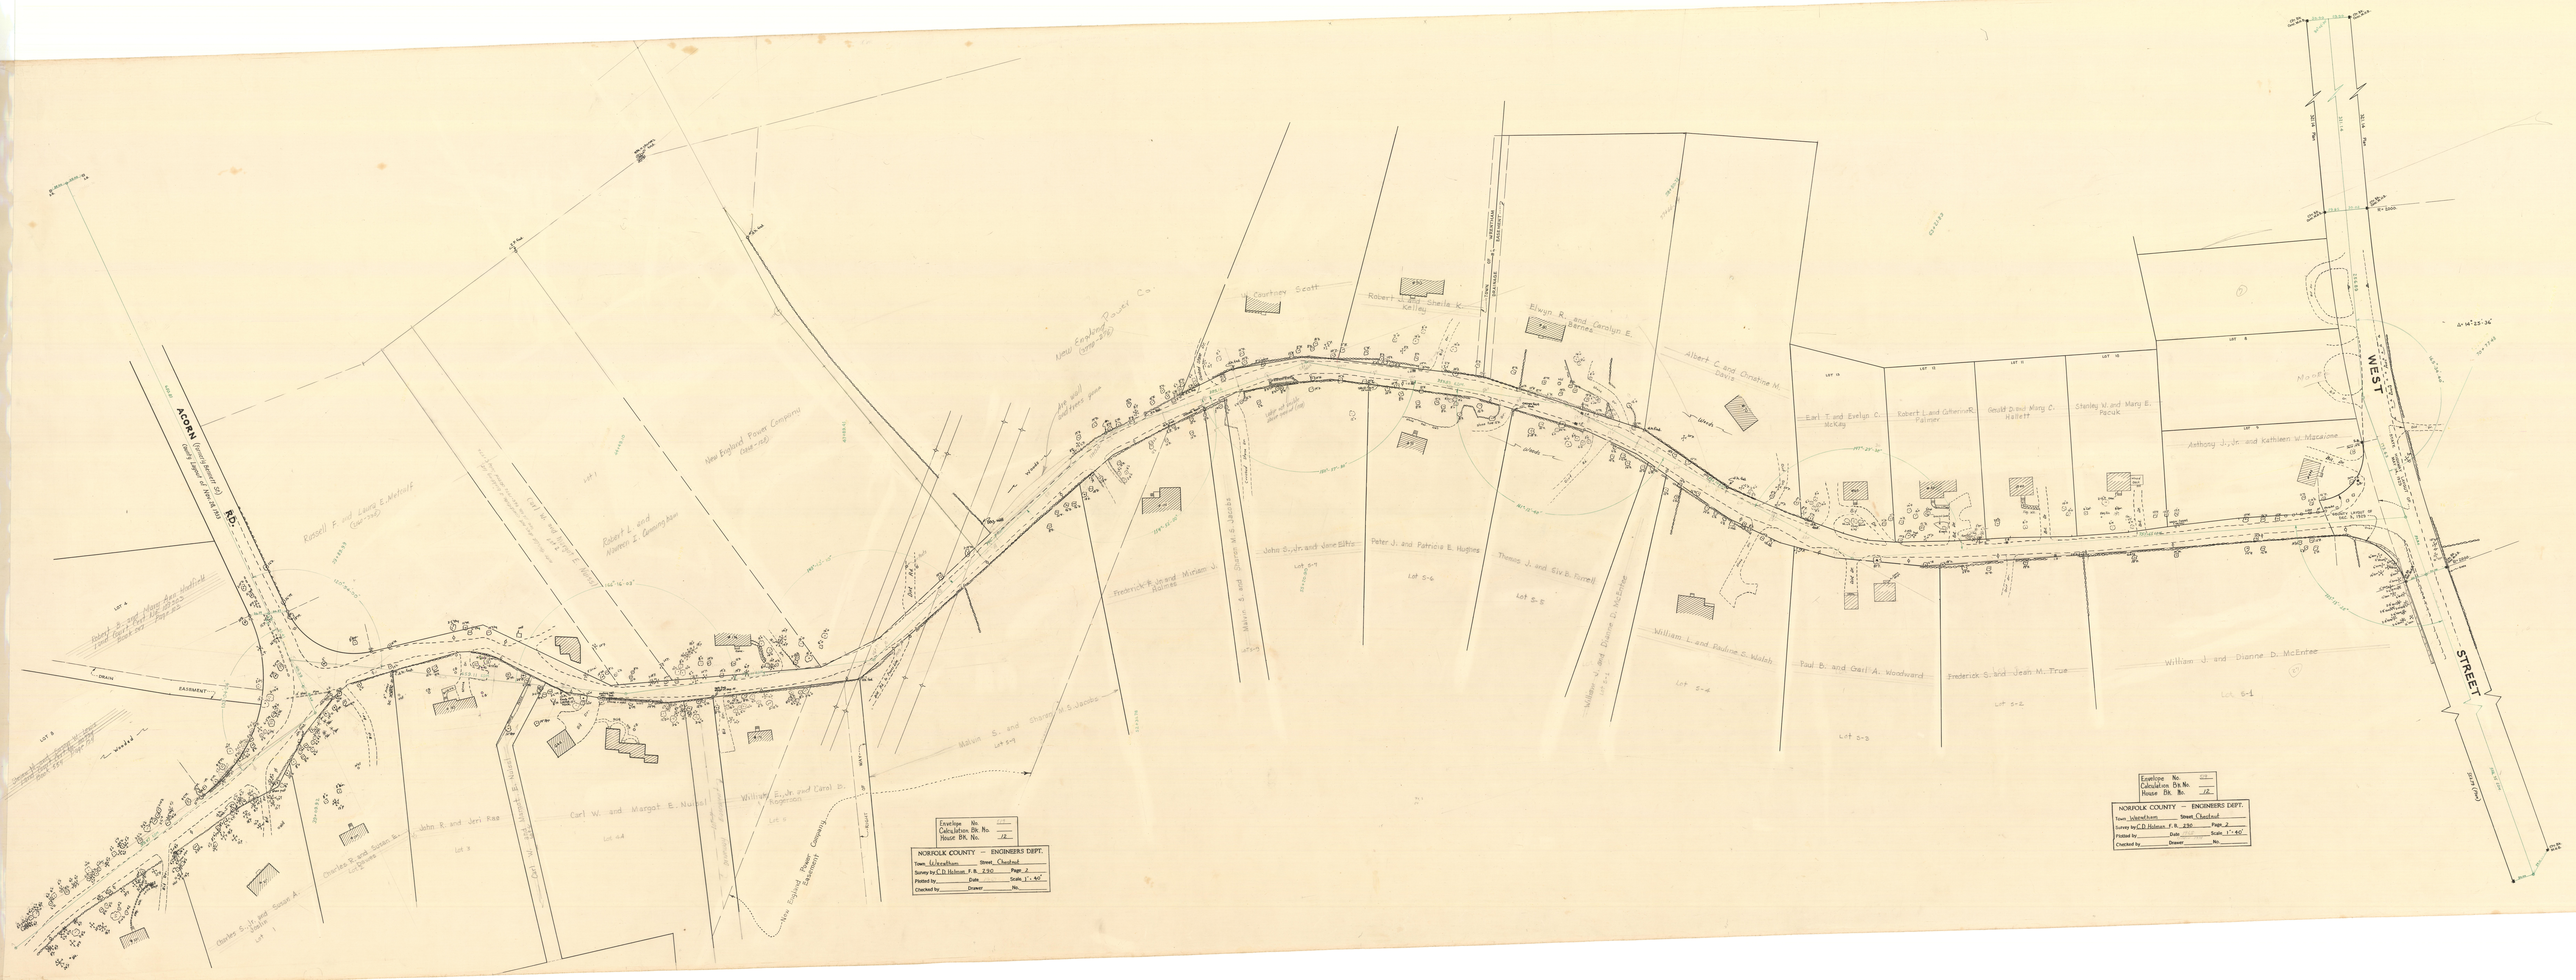
ACORN (formerly Barrett Rd.)
Being a layout of Nov. 14, 1919
WEST STREET
Russell F. and Laura E. McGrath
Robert L. and Maureen E. Gerring Aker
New England Power Company
Courtney Scott
Robert L. and Sheila K. Kelley
Elwyn R. and Carolyn E. Barnes
Albert C. and Christine M. Davis
Earl T. and Evelyn C. McKay
Robert L. and Catherine R. Palmer
Gould D. and Mary C. Hallett
Stanley M. and Mary E. Pacuk
Anthony J. Jr. and Kathleen W. Macarone
John S. Jr. and Jane Sihte
Peter J. and Patricia E. Hughes
Thomas J. and Eva B. Russell
Frederick R. and Marian J. Rohrer
William L. and Pauline S. Walsh
Paul B. and Carol A. Woodward
Frederick S. and Jean M. True
William J. and Dianne D. McEntee
Malvin S. and Sharon S. Jacobs
Carl W. and Margot E. Nuttal
William E. Jr. and Carol B. Rogerson
John R. and Jeri Rae
Charles S. and Susan A. Smith
New England Power Company Easement
DRAIN EASEMENT
Envelope No.
Calculation Bk. No.
House Bk. No.
NORFOLK COUNTY — ENGINEERS DEPT.
Town Wrentham Street Chestnut
Survey by C.D. Holman F.B. 230 Page 2
Plotted by Date Scale 1" = 40'
Checked by Drawer No.