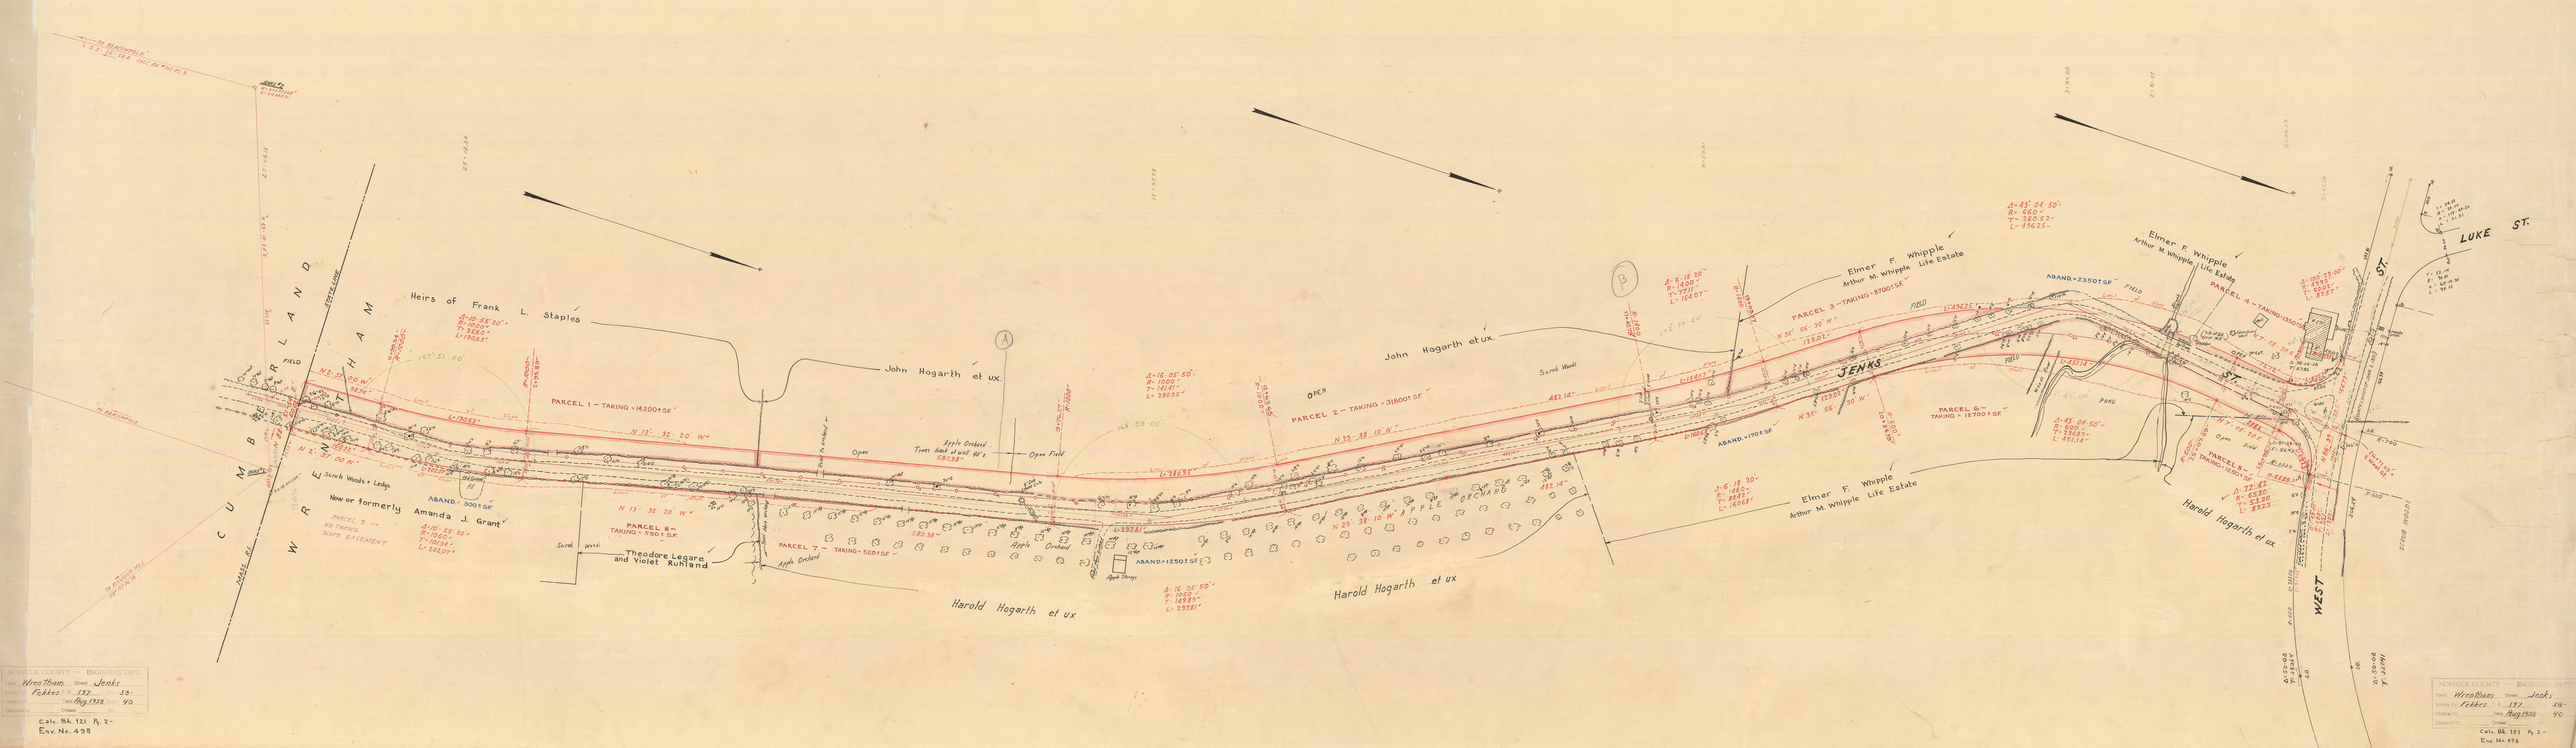
NORWICH COUNTY — ENGINEER'S OFFICE
Town: Wrentham Street: Jenks
Survey: Fekkes 137 58
Profile: Date: Aug 1938 40
Checked by: Drawn:
Calc. Bk 121 Pg. 2
Env. No. 438
CUMBERLAND FARMS
WRENTHAM
Heirs of Frank L. Staples
John Hogarth et ux
John Hogarth et ux
Elmer F. Whipple
Arthur M. Whipple Life Estate
Elmer F. Whipple
Arthur M. Whipple Life Estate
Elmer F. Whipple
Arthur M. Whipple Life Estate
New or formerly Amanda J. Grant
Theodore Legare and Violet Ruhland
Harold Hogarth et ux
Harold Hogarth et ux
Harold Hogarth et ux
JENKS
APPLE ORCHARD
OPEN
FIELD
Open
Scrub Woods + Ledge
Scrub Woods
Apple Orchard
Trees back of wall 48'±
Open Field
Sand Wood
Pond
PARCEL 1 – TAKING = 14200± SF
PARCEL 2 – TAKING = 31800± SF
PARCEL 3 – TAKING = 8700± SF
PARCEL 4 – TAKING = 13500± SF
PARCEL 5 – TAKING = 6800± SF
PARCEL 6 – TAKING = 15700± SF
PARCEL 7 – TAKING = 5201± SF
PARCEL 8 – TAKING = 350± SF
PARCEL 9 – NO TAKING SLOPE EASEMENT
ABAND. = 300± SF
ABAND. = 1250± SF
ABAND. = 1705± SF
ABAND. = 2350± SF
Δ=10°55'20"
R=1000'
T=92.60'
L=190.63'
Δ=16°05'50"
R=1000'
T=141.61'
L=280.95'
Δ=16°05'50"
R=1000'
T=141.61'
L=280.95'
Δ=43°04'50"
R=660'
T=260.22'
L=496.25'
Δ=27°42'
R=650'
T=159.80'
L=313.
N 13°32'20" W
N 35°56'30" W
N 29°38'10" W
N 35°56'30" W
S 13°32'20" E
S 29°38'10" E
S 35°56'30" E
S 13°32'20" E
S 29°38'10" E
S 35°56'30" E
LUKE ST.
ST.
WEST
ST.
Calc. Bk 121 Pg. 2
Env. No. 438
NORWICH COUNTY — ENGINEER'S OFFICE
Town: Wrentham Street: Jenks
Survey: Fekkes 137 58
Profile: Date: Aug 1938 40
Checked by: Drawn: