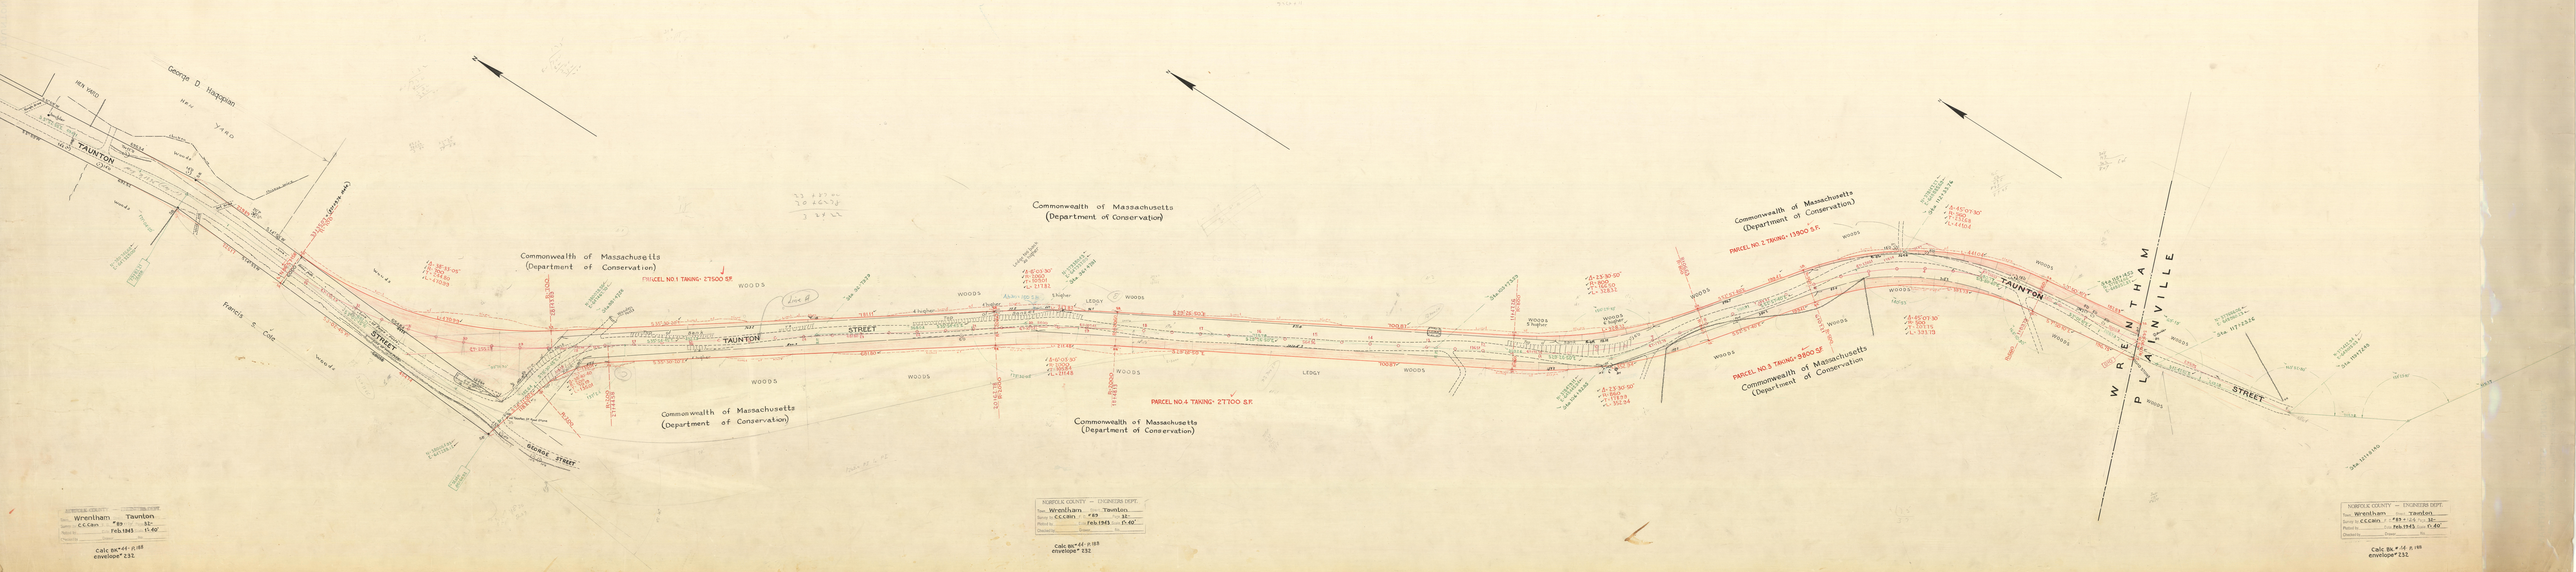

NORFOLK COUNTY — ENGINEERS DEPT.
Town Wrentham Town Taunton
Survey by C.C.C.&M. Page 89 Sht. 32
Plotted by Feb.1943 Scale 1"=60'
Checked by Drawing No.

Calc Bk.44 p.188
envelope 232

