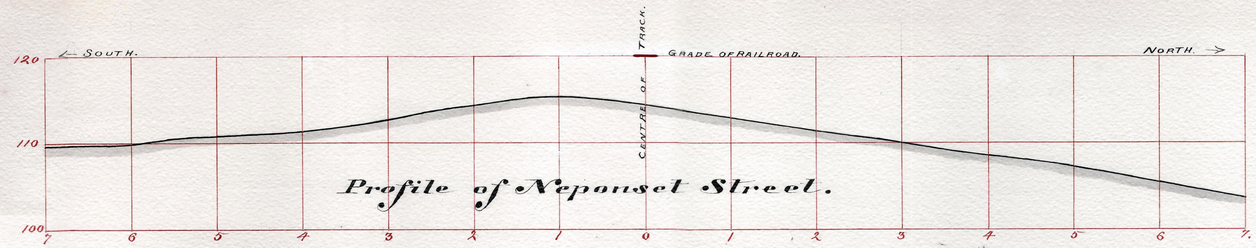

Profile of Neponset Street.

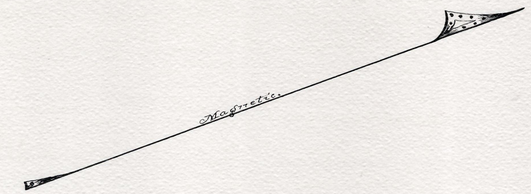

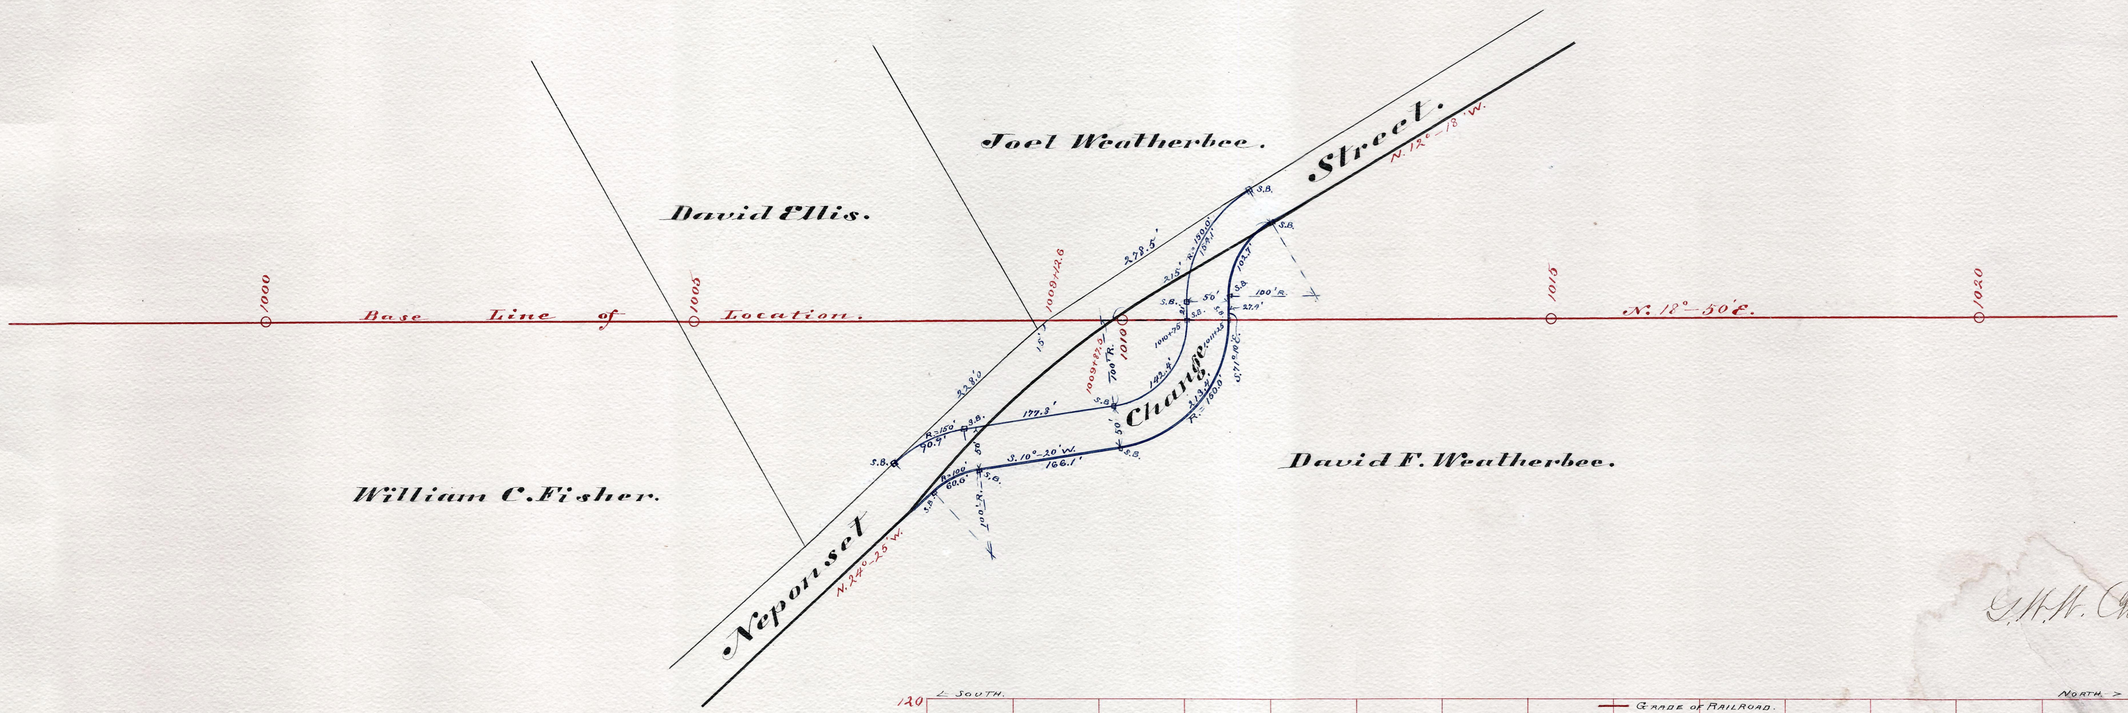

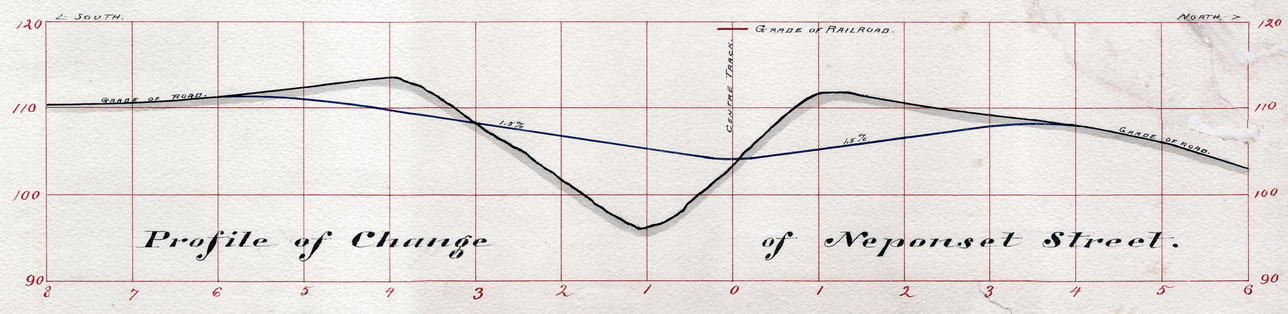

Profile of Change of Neponset Street.

J. H. W. Chen.