Plan showing the Relocation
of the westerly line of

COMMERCIAL ST., BRAINTREE

— between the —

Braintree - Weymouth Town Line and Shaw St.
as made by the Norfolk County Commissioners
by return dated May 27, 1930.

Hartley L. White, County Engineer. Scale 1 inch = 20 feet.

Edward W. Hunt Chairman

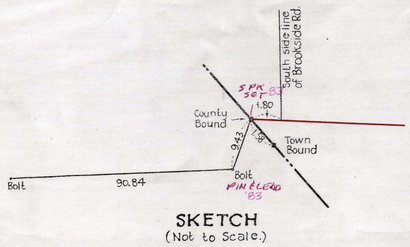

SKETCH
(Not to Scale.)

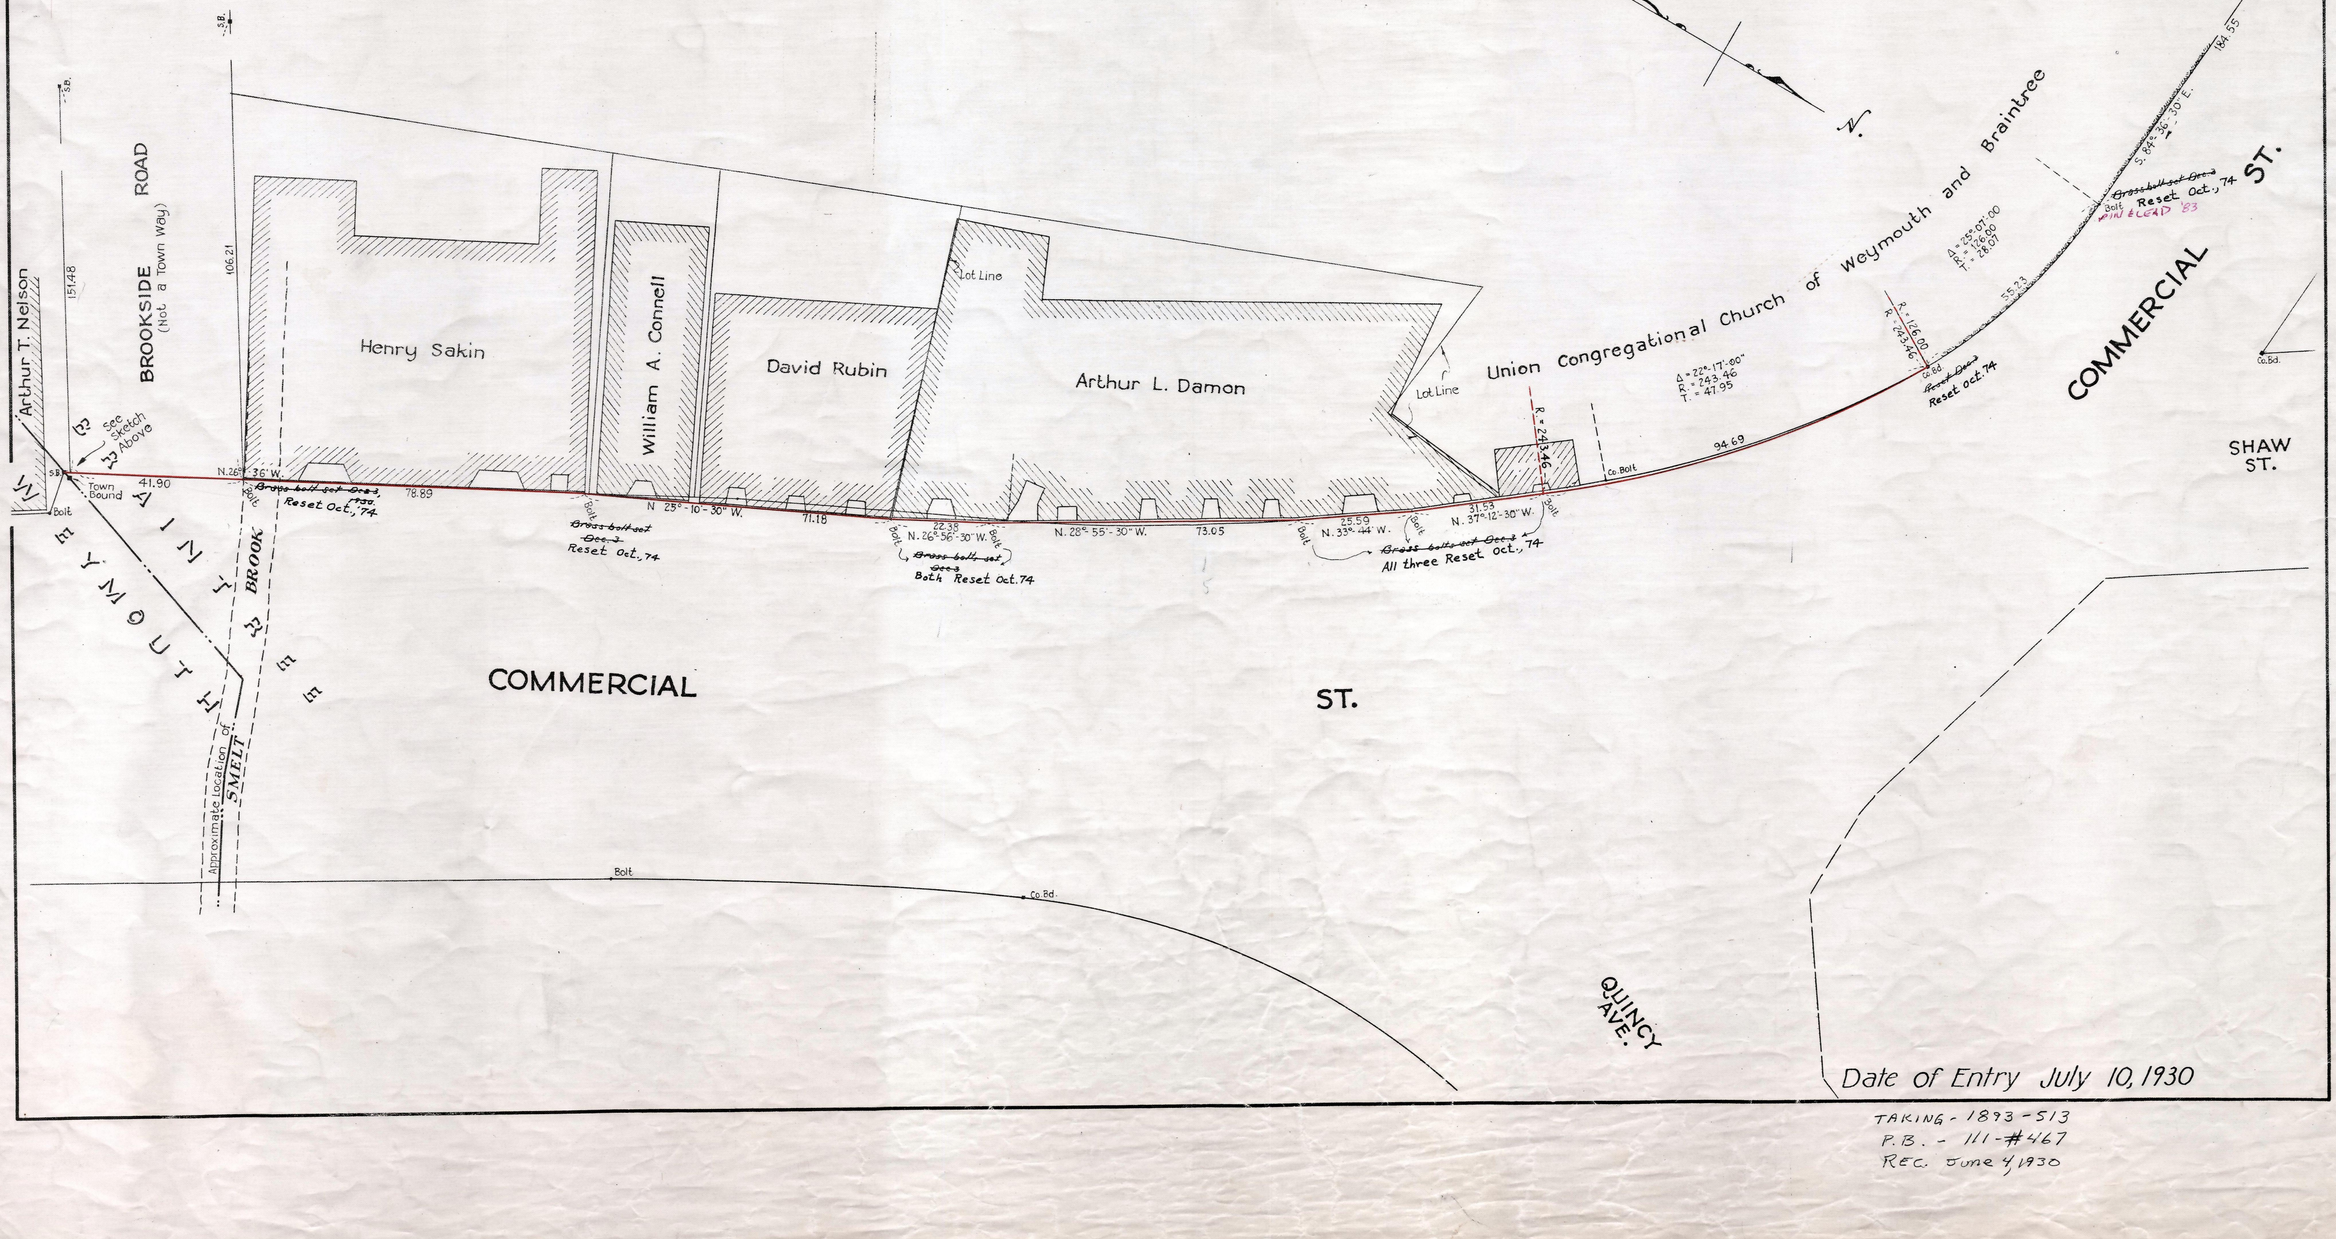
S.B.
BROOKSIDE ROAD
(Not a Town Way)
Arthur T. Nelson
151.48
See Sketch Above
Henry Sakin
106.21
William A. Connell
David Rubin
Lot Line
Arthur L. Damon
Lot Line
Union Congregational Church of Weymouth and Braintree
Reset Oct., '74
Grd
164.55
S. 64° 36' 30" E.
Bolt
Reset Oct., 74
PIN & LEAD '83
Δ = 22° 17' 00"
R = 243.46
T = 47.95
Δ = 25° 07' 00"
R = 126.00
T = 28.07
55.23
R = 126.00
R = 243.46
Co. Bd.
Reset Oct. 74
COMMERCIAL ST.
Co. Bd.
SHAW ST.
N.
Bolt
Town Bound
41.90
N. 26° 36' W.
Bolt
Bolt
Bolt