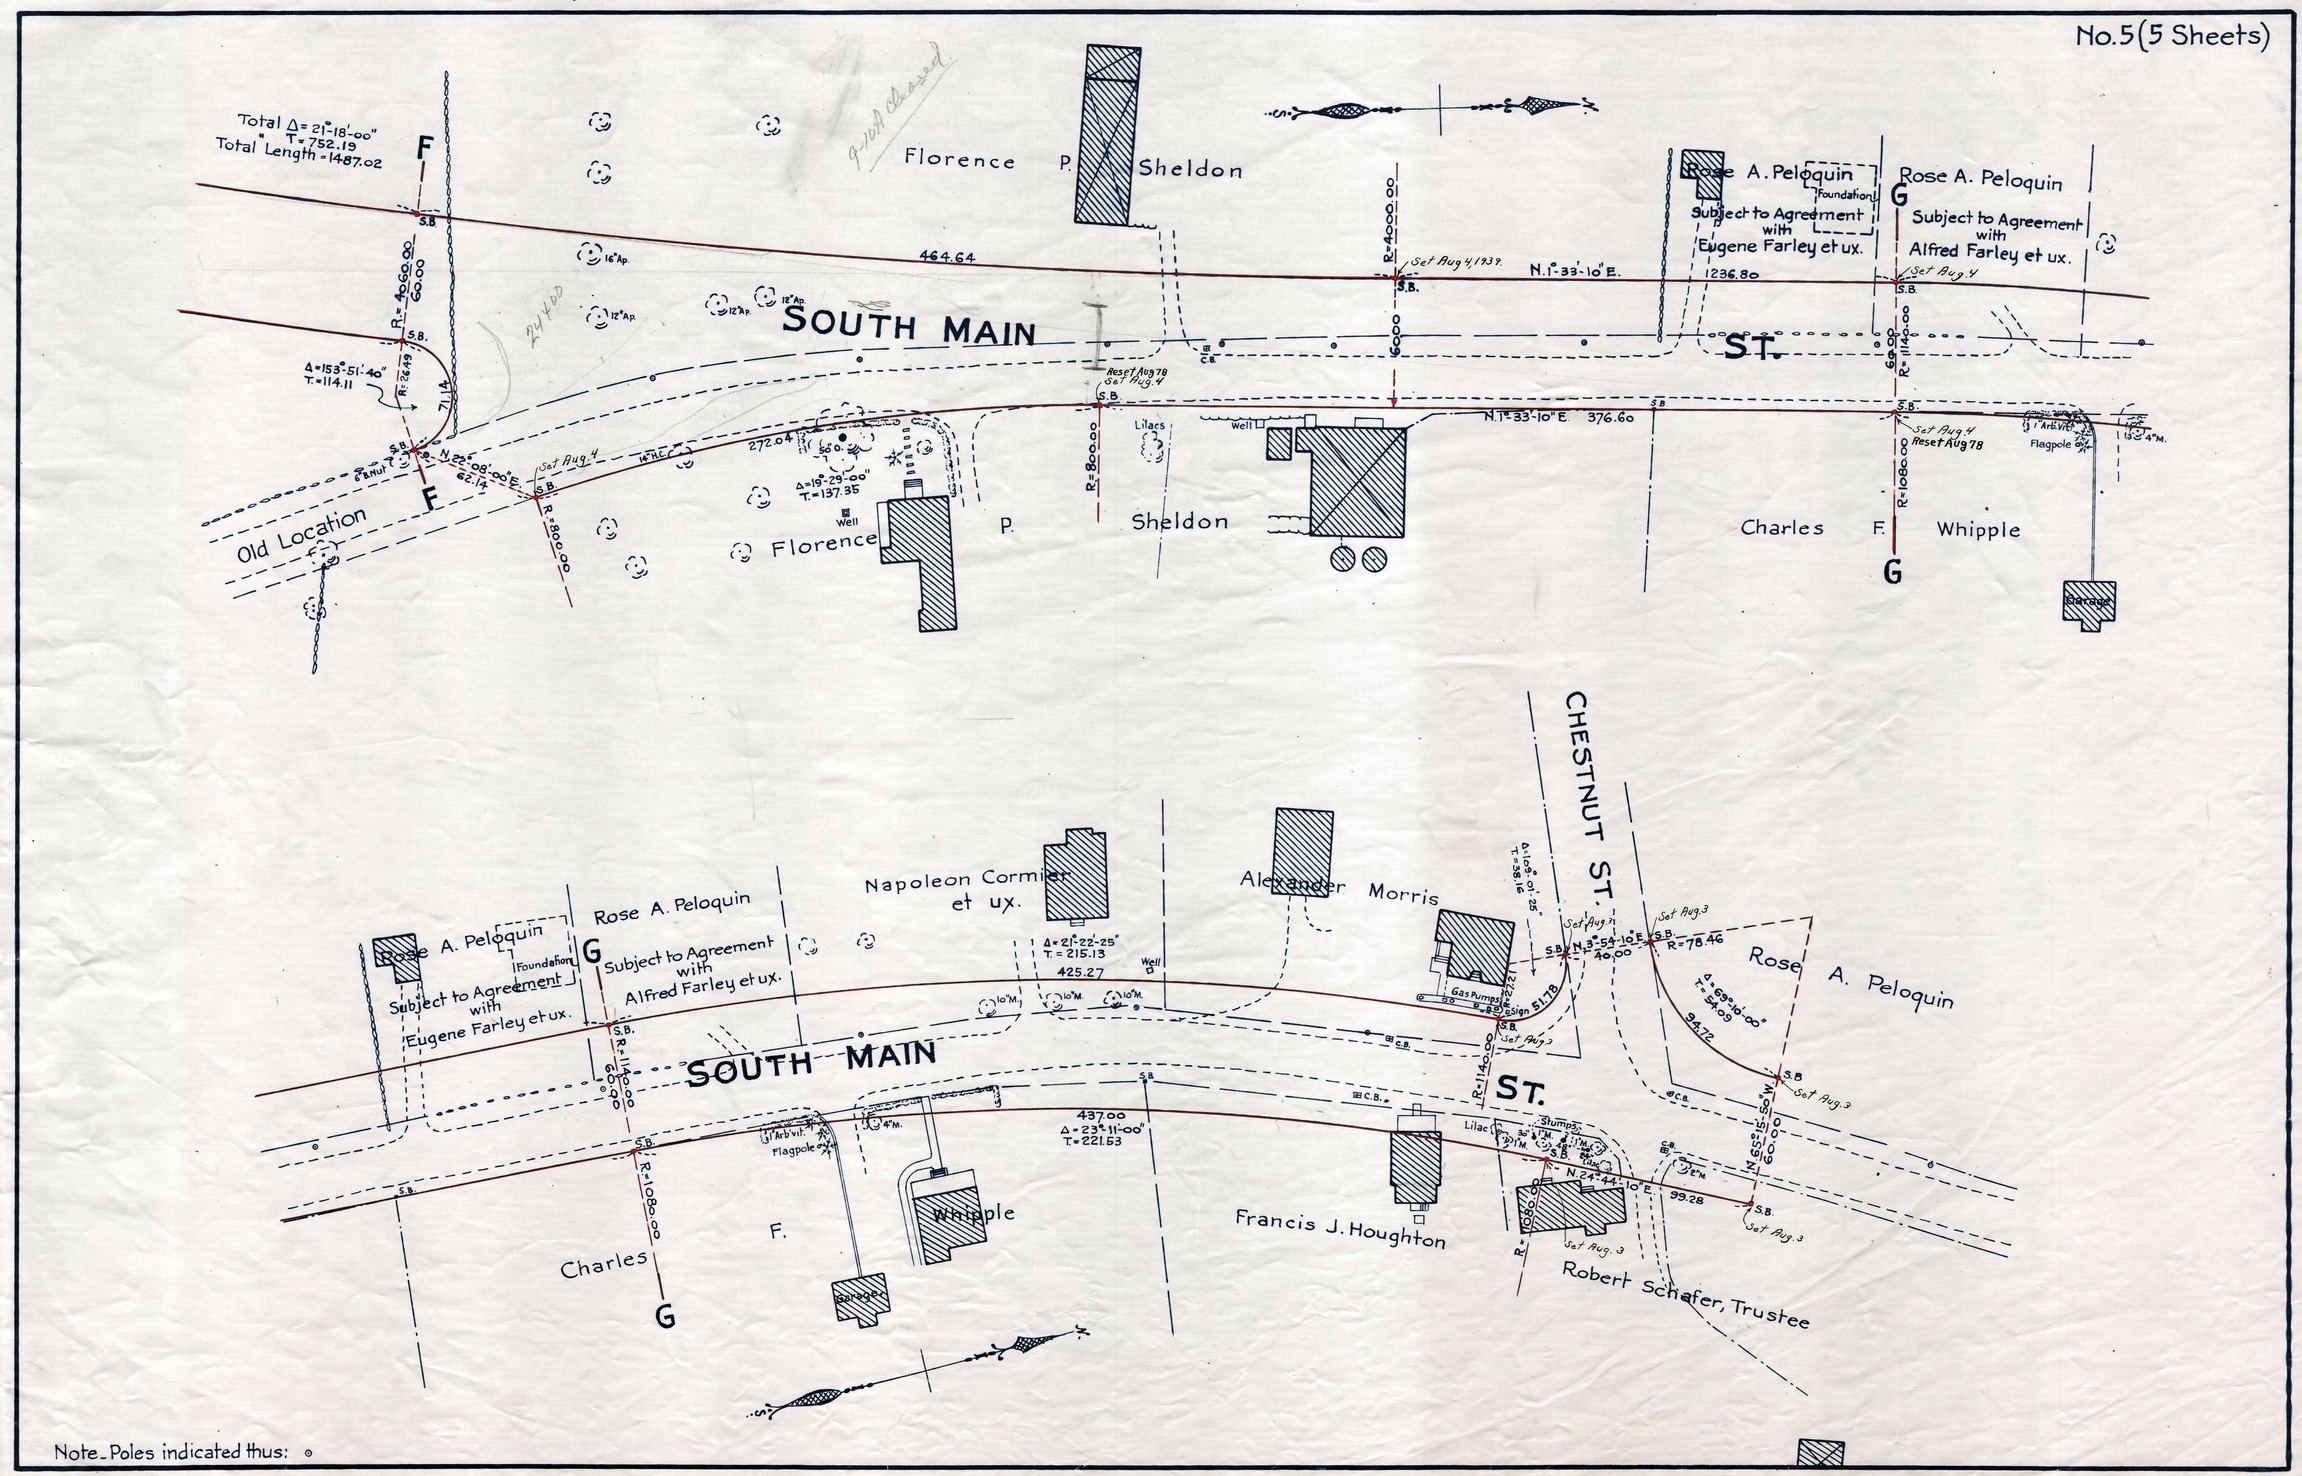
No.5 (5 Sheets)
Total Δ = 21°-18'-00"
T = 752.19
Total Length = 1487.02
Florence P. Sheldon
Rose A. Peloquin
Foundation
Subject to Agreement with Eugene Farley et ux.
Subject to Agreement with Alfred Farley et ux.
464.64
N.1°-33'-10" E.
1236.80
SOUTH MAIN ST.
Old Location
Florence P. Sheldon
Charles F. Whipple
Flagpole
Garage
Lilacs
Well
N.1°-33'-10" E. 376.60
Napoleon Cormier et ux.
Alexander Morris
CHESTNUT ST.
Rose A. Peloquin
Subject to Agreement with Eugene Farley et ux.
Subject to Agreement with Alfred Farley et ux.
Rose A. Peloquin
Gas Pumps
Sign
Lilac
Stumps
Whipple
Charles F.
Garage
Francis J. Houghton
Robert Schafer, Trustee
Note_Poles indicated thus: